

RUFFING MONTESSORI SCHOOL DESIGN HOUSE

GENERAL NOTES

THE ARCHITECT IS SOLELY RESPONSIBLE FOR THE DESIGN INTERPRETATION OF THE CONSTRUCTION DOCUMENTS.

THE CONTRACTOR SHALL NOT SCALE DRAWINGS.

THE CONTRACTOR SHALL TAKE FIELD MEASUREMENTS AND VERIFY FIELD CONDITIONS AND SHALL CAREFULLY COMPARE SUCH FIELD MEASUREMENTS, CONDITIONS, AND OTHER INFORMATION KNOWN TO THE CONTRACTOR WITH THE CONTRACT DOCUMENTS BEFORE COMMENCING ACTIVITIES. ERRORS, INCONSISTENCIES OR OMISSIONS DISCOVERED SHALL BE REPORTED TO THE ARCHITECT IN WRITING.

THE GENERAL CONTRACTOR SHALL SUPERVISE AND DIRECT THE WORK, USING THE CONTRACTOR'S BEST SKILL AND ATTENTION. THE CONTRACTOR SHALL BE SOLELY RESPONSIBLE FOR AND HAVE CONTROL OVER CONSTRUCTIONS MEANS, METHODS, TECHNIQUES, SEQUENCES AND PROCEDURES AND FOR COORDINATING ALL PORTIONS OF THE WORK UNDER THE CONTRACT, UNLESS CONTRACT DOCUMENTS GIVE OTHER SPECIFIC INSTRUCTIONS CONCERNING THESE MATTERS.


THE CONTRACTOR SHALL COORDINATE THE LOCATION / INSTALLATION OF BUILDING SYSTEMS & EQUIPMENT AND VERIFY THAT REQUIRED CLEARANCES FOR INSTALLATION / MAINTENANCE OF THE EQUIPMENT & ASSOCIATED WORK ARE PROVIDED. THIS INCLUDES BUT IS NOT LIMITED TO THE FOLLOWING SYSTEMS: MECHANICAL, ELECTRICAL, LIGHTING, PLUMBING, TELEPHONE & KITCHEN EQUIPMENT.

THE CONTRACTOR SHALL COORDINATE WITH ALL BUILDING TRADES INVOLVED IN THE PROJECT TO INSURE PROPER CLEARANCES FOR FIXTURES, DUCTS, CEILING, ETC., CONTRACTOR SHALL COORDINATE ALL TRADES INCLUDED TO MAINTAIN THE CEILING HEIGHTS NOTED ON THE DRAWINGS. ANY CONFLICTS SHALL BE REPORTED IN WRITING TO THE ARCHITECT.


UNLESS OTHERWISE PROVIDED IN THE CONTRACT DOCUMENTS, THE CONTRACTOR SHALL SECURE AND PAY FOR ALL PERMIT AND GOVERNMENTAL FEES, LICENSES AND INSPECTIONS NECESSARY FOR PROPER EXECUTION AND COMPLETION OF THE WORK. THE CONTRACTOR SHALL COMPLY WITH AND GIVE NOTICES REQUIRED BY LAWS, ORDINANCES, RULES, REGULATIONS, AND LAWFUL ORDERS OF PUBLIC AUTHORITIES BEARING ON PERFORMANCE OF THE WORK.

IN THE EVENT THE CONTRACTOR ENCOUNTERS ON THE SITE MATERIAL REASONABLY BELIEVED TO BE ASBESTOS, POLYCHLORINATED BIPHENYL (PCB) OR OTHER TOXIC MATERIAL WHICH HAS NOT BEEN RENDERED HARMLESS, THE CONTRACTOR SHALL IMMEDIATELY STOP WORK IN THE AREA AFFECTED AND REPORT THE CONDITION IN WRITING TO THE OWNER.

SYMBOLS

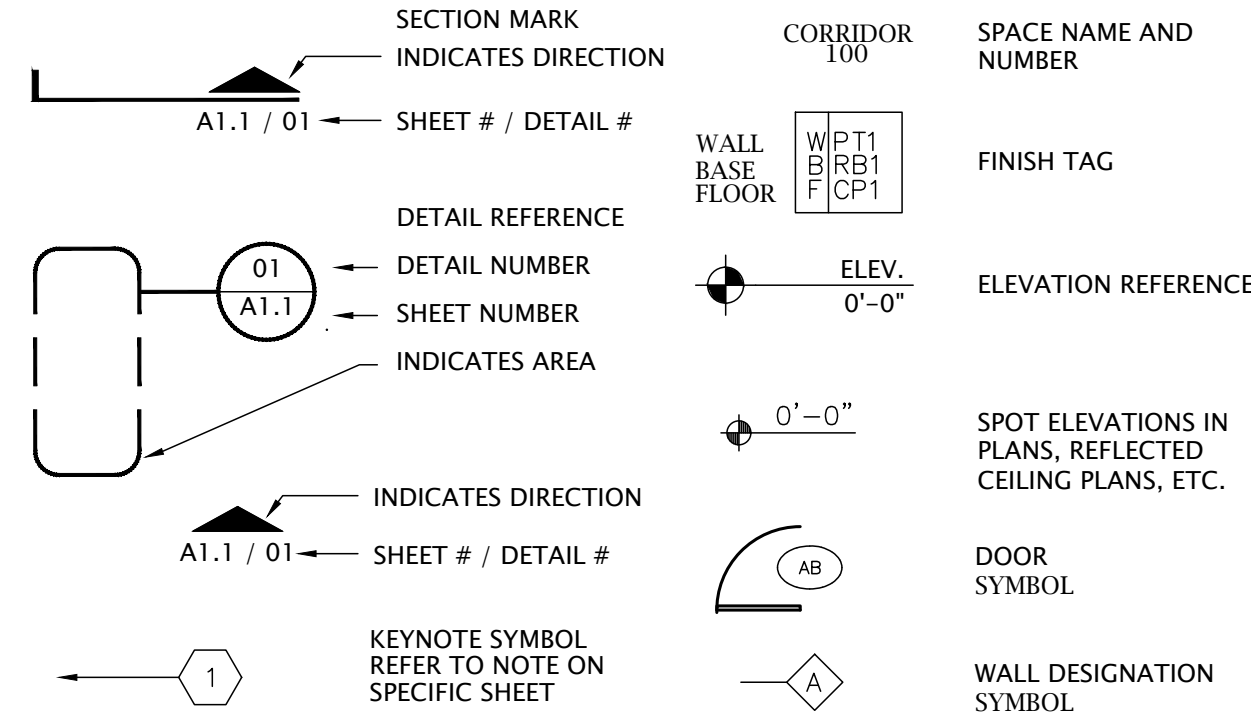

MATERIALS LEGEND

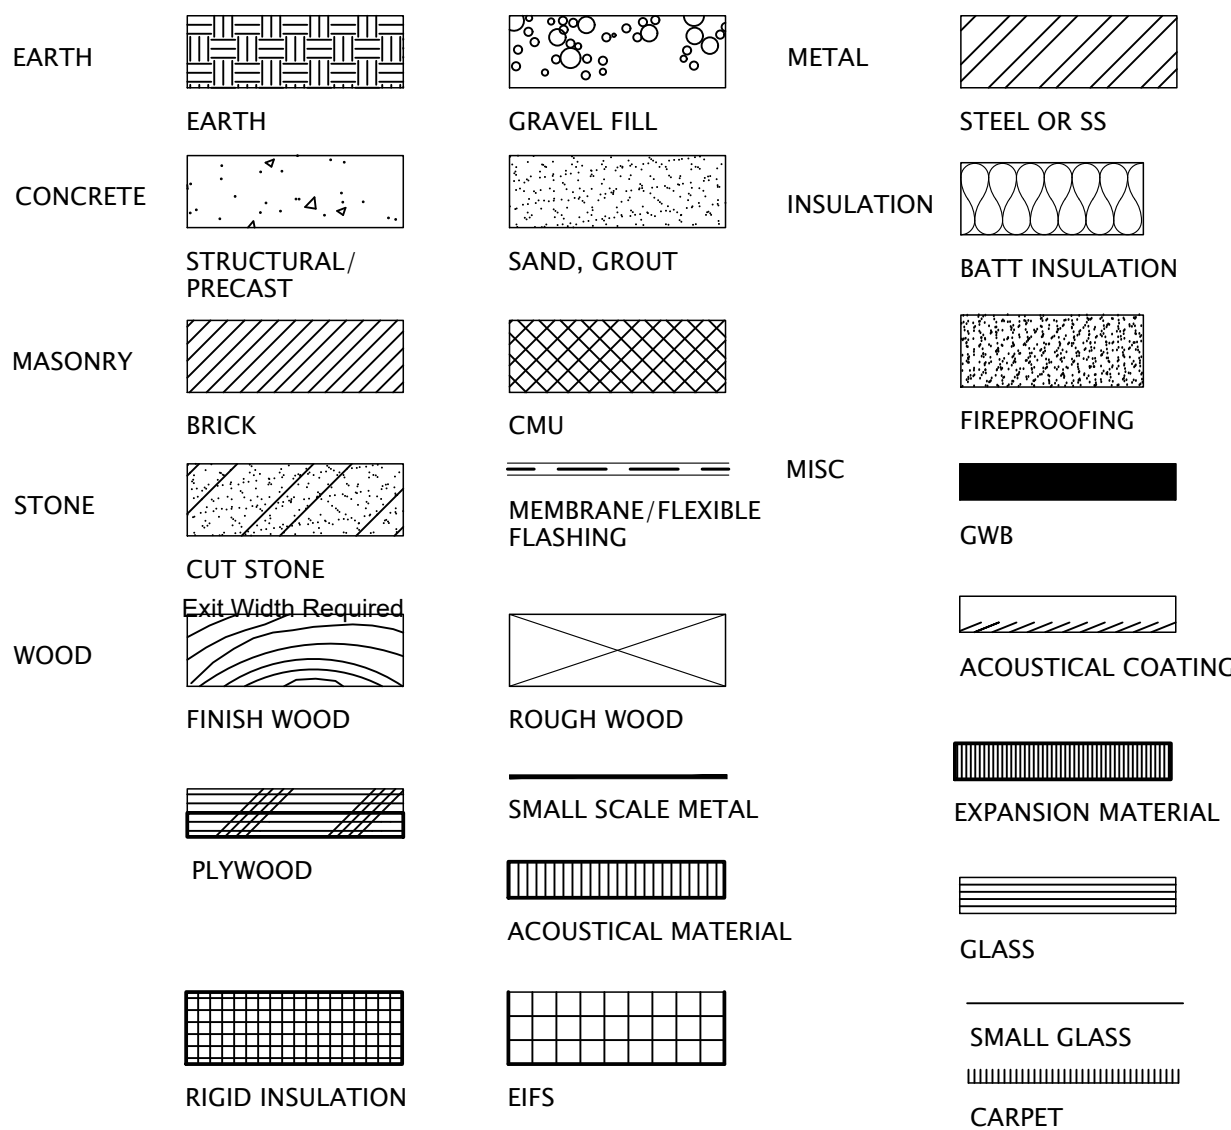

PROJECT DESCRIPTION:

RENOVATE FIRST FLOOR & PARTIAL BASEMENT OF NORTH COAST COLLEGE TWO HOUSE A RESTAURANT, COMMERCIAL KITCHEN, TWO TRAINING KITCHENS, A BAR, & A BAKERY.

ABBREVIATIONS

A/C	AIR CONDITIONING	JT	JOINT
ACT	ACOUSTICAL CEILING	L	LONG, LENGTH
	TILE	LAM	LAMINATE(D)
ADJ	ADJACENT	LAV	LAVATORY
AFF	ABOVE FINISHED	LH	LEFT HAND
	FLOOR	LL	LIVE LOAD
ALT	ALTERNATE	LT	LIGHT
ALUM	ALUMINUM	LVR	LOUVER
ARCH	ARCHITECTURAL	MAS	MASONRY
AUTO	AUTOMATIC	MAX	MAXIMUM
A/V	AUDIO / VISUAL	MATL	MATERIAL
BD	BOARD	MECH	MECHANICAL
BLDG	BUILDING	MTL	METAL
BLK	BLOCK	MFR	MANUFACTURER
BLKG	BLOCKING	MIN	MINIMUM
BM	BENCH MARK	MISC	MISCELLANEOUS
BO	BOTTOM OF	MO	MASONRY OPENING
BOM	BOTTOM OF	MTD	MOUNTED
	MASONRY	NIC	NOT IN CONTRACT
BOT	BOTTOM	NOM	NOMINAL
CAB	CABINET	NTS	NOT TO SCALE
CEM	CEMENT	OC	ON CENTER
CEILING	CEILING	OD	OUTSIDE DIAMETER
CP	CAST IN PLACE	OFD	OVERFLOW DRAIN
CJ	CONTROL JOINT	OH	OVERHEAD
CL	CENTERLINE	OPH	OPPOSITE HAND
CLR	CLEAR	OPG	OPENING
CMU	CONCRETE MASONRY	OPP	OPPOSITE
	UNIT	PL	PLASTIC
CO	CASED OPENING	PLAM	PLASTIC LAMINATE
COL	COLUMN	PLUMB	PLUMBING
CONC	CONCRETE	PLYWD	PLYWOOD
CONST	CONSTRUCTION	POLY	POLYETHYLENE
CONT	CONTINUOUS	PT	PRESSURE TREATED
COORD	COORDINATE(D)	PTD	PAINTED
CP	CARPET(ED)	PVC	POLYETHYLENE VINYL
CT	CERAMIC TILE		CHLORIDE
CTR	CENTER	QT	QUARRY TILE
D	DEEP, DEPTH	R	RISER, RADIUS
DEMO	DEMOLISH, DEMOLITION	RAD	RADIUS
DTL	DETAIL	RB	RUBBER BASE
DF	DRINKING FOUNTAIN	RD	ROOF DRAIN
DIA	DIAMETER	REF	REFERENCE
DIM	DIMENSION	REFG	REFRIGERATOR
DN	DOWN	REQD	REQUIRED
DS	DOWNSPOUT	REV	REVISION
DW	DISH WASHER	RH	RIGHT HAND
DWG	DRAWING	RO	ROUGH OPENING
EFS	EXTERIOR INSULATION	RT	RUBBER TILE
	FINISH SYSTEM	RTU	ROOF TOP UNIT
EJ	EXPANSION JOINT	SC	SEALED CONCRETE
EL	ELEVATION	SCHED	SCHEDULE
ELEV	ELEVATOR	SECT	SECTION
ELEC	ELECTRICAL	SHT	SHEET
EPDM	ETHYLENE PROPYLENE	SIM	SIMILAR
	DIENE MONOMER	SPEC	SPECIFICATION(S)
EQ	EQUAL	SQ	SQUARE
EQUIP	EQUIPMENT	SS	STAINLESS STEEL
EWC	ELECTRIC WATER	STL	STEEL
	COOLER	STD	STANDARD
EXH	EXHAUST	STRUCT	STRUCTURAL
EXT	EXTERIOR	SV	SHEET VINYL
FD	FLOOR DRAIN	SYS	SYSTEM
FE	FIRE EXTINGUISHER	T	TREAD
FEC	FIRE EXTINGUISHER	TELE	TELEPHONE
	CABINET	TO	TOP OF
FFE	FINISHED FLOOR	TOC	TOP OF CONCRETE
	ELEVATION	TOJ	TOP OF JOIST
FIN	FINISH	TOM	TOP OF MASONRY
FLR	FLOOR	TOS	TOP OF STEEL
FLOUR	FLOURESCENT	TOW	TOP OF WALL
FO	FACE OF	TYP	TYPICAL
FOF	FACE OF FINISH	T&G	TOUNGUE AND GROOVE
FOM	FACE OF MASONRY	VCT	VINYL COMPOSITION TILE
FOS	FACE OF STUD	VERT	VERTICAL
FTG	FOOTING	VIF	VERIFY IN FIELD
GA	GAUGE	VTR	VENT RISER
GALV	GALVANIZED	W	WIDE, WIDTH
GWB	GYSUM WALL BOARD	WASH	WASHER
H	HIGH	WC	WATER CLOSET
HC	HANDICAPPED	WD	WOOD
HM	HOLLOW METAL	WH	WATER HEATER
HOR	HORIZONTAL	WWF	WELDED WIRE FABRIC
HT	HEIGHT	w/	WITH
HVAC	HEATING / VENTILATING &	w/o	WITHOUT
	AIR CONDITIONING		
INSUL	INSULATED, (ION)		
INT	INTERIOR		

DRAWING INDEX

REFERENCE DRAWINGS:

A.REF	GENERAL REFERENCE
A0.1	LIMITED SPEC
A0.2	LIFE SAFETY + OCCUPANCY PLANS
A0.3	TYP. ACCESSIBLE DETAILS & MOUNTING HTS., SIGNAGE

ARCHITECTURAL:

A1.0	ARCH. CAMPUS SITE PLAN
A1.1	ARCHITECTURAL SITE PLAN
PH.01	PHOTO SHEET
LD.01	LANDSCAPING PLAN
D2.0	DEMOLITION PLANS
A2.0	BASEMENT PLAN + RCP
A2.1	FIRST FLOOR PLAN
A2.2	FIRST FLOOR RCP
A2.3	SECOND FLOOR PLAN
A2.4	SECOND FLOOR RCP
A2.5	ROOF PLAN
A3.0	BUILDING ELEVATIONS
A3.1	BUILDING ELEVATIONS WINDOW SCHED
A4.0	BUILDING SECTIONS
A5.0	WALL SECTIONS
A5.1	WALL SECTIONS
A5.2	WALL SECTIONS
A6.0	ENLARGED PLANS + INT. ELEV.
A6.1	ENLARGED PLANS + INT. ELEV.

STRUCTURAL:

S2.0	FIRST FLOOR FRAMING PLAN
S2.1	SECOND FLOOR FRAMING PLAN
S2.2	ROOF FRAMING PLAN

MECHANICAL:

M1.0	MECHANICAL PLANS
M1.1	MECHANICAL SCHEDULES
M2.0	MECHANICAL DETAILS
M3.0	MECHANICAL NOTES & SPECIFICATIONS

PLUMBING:


P1.0	SANITARY AND VENT PLANS
P1.1	DOMESTIC WATER PLUMBING PLANS
P1.2	NATURAL GAS PIPING PLANS
P2.0	PLUMBING SCHEDULES AND SPECIFICATIONS
P3.0	PLUMBING DETAILS
P3.1	PLUMBING DETAILS
P4.0	SANITARY ISOMETRIC

ELECTRICAL:

E1.0	POWER & DATA PLANS
E2.0	LIGHTING PLANS
E3.0	RISER DIAGRAM & PANEL SCHEDULE
E4.0	LIGHTING AND EQUIPMENT SCHEDULES
E5.0	ELECTRICAL SPECIFICATIONS

PROJECT LOCATION

N.T.S.

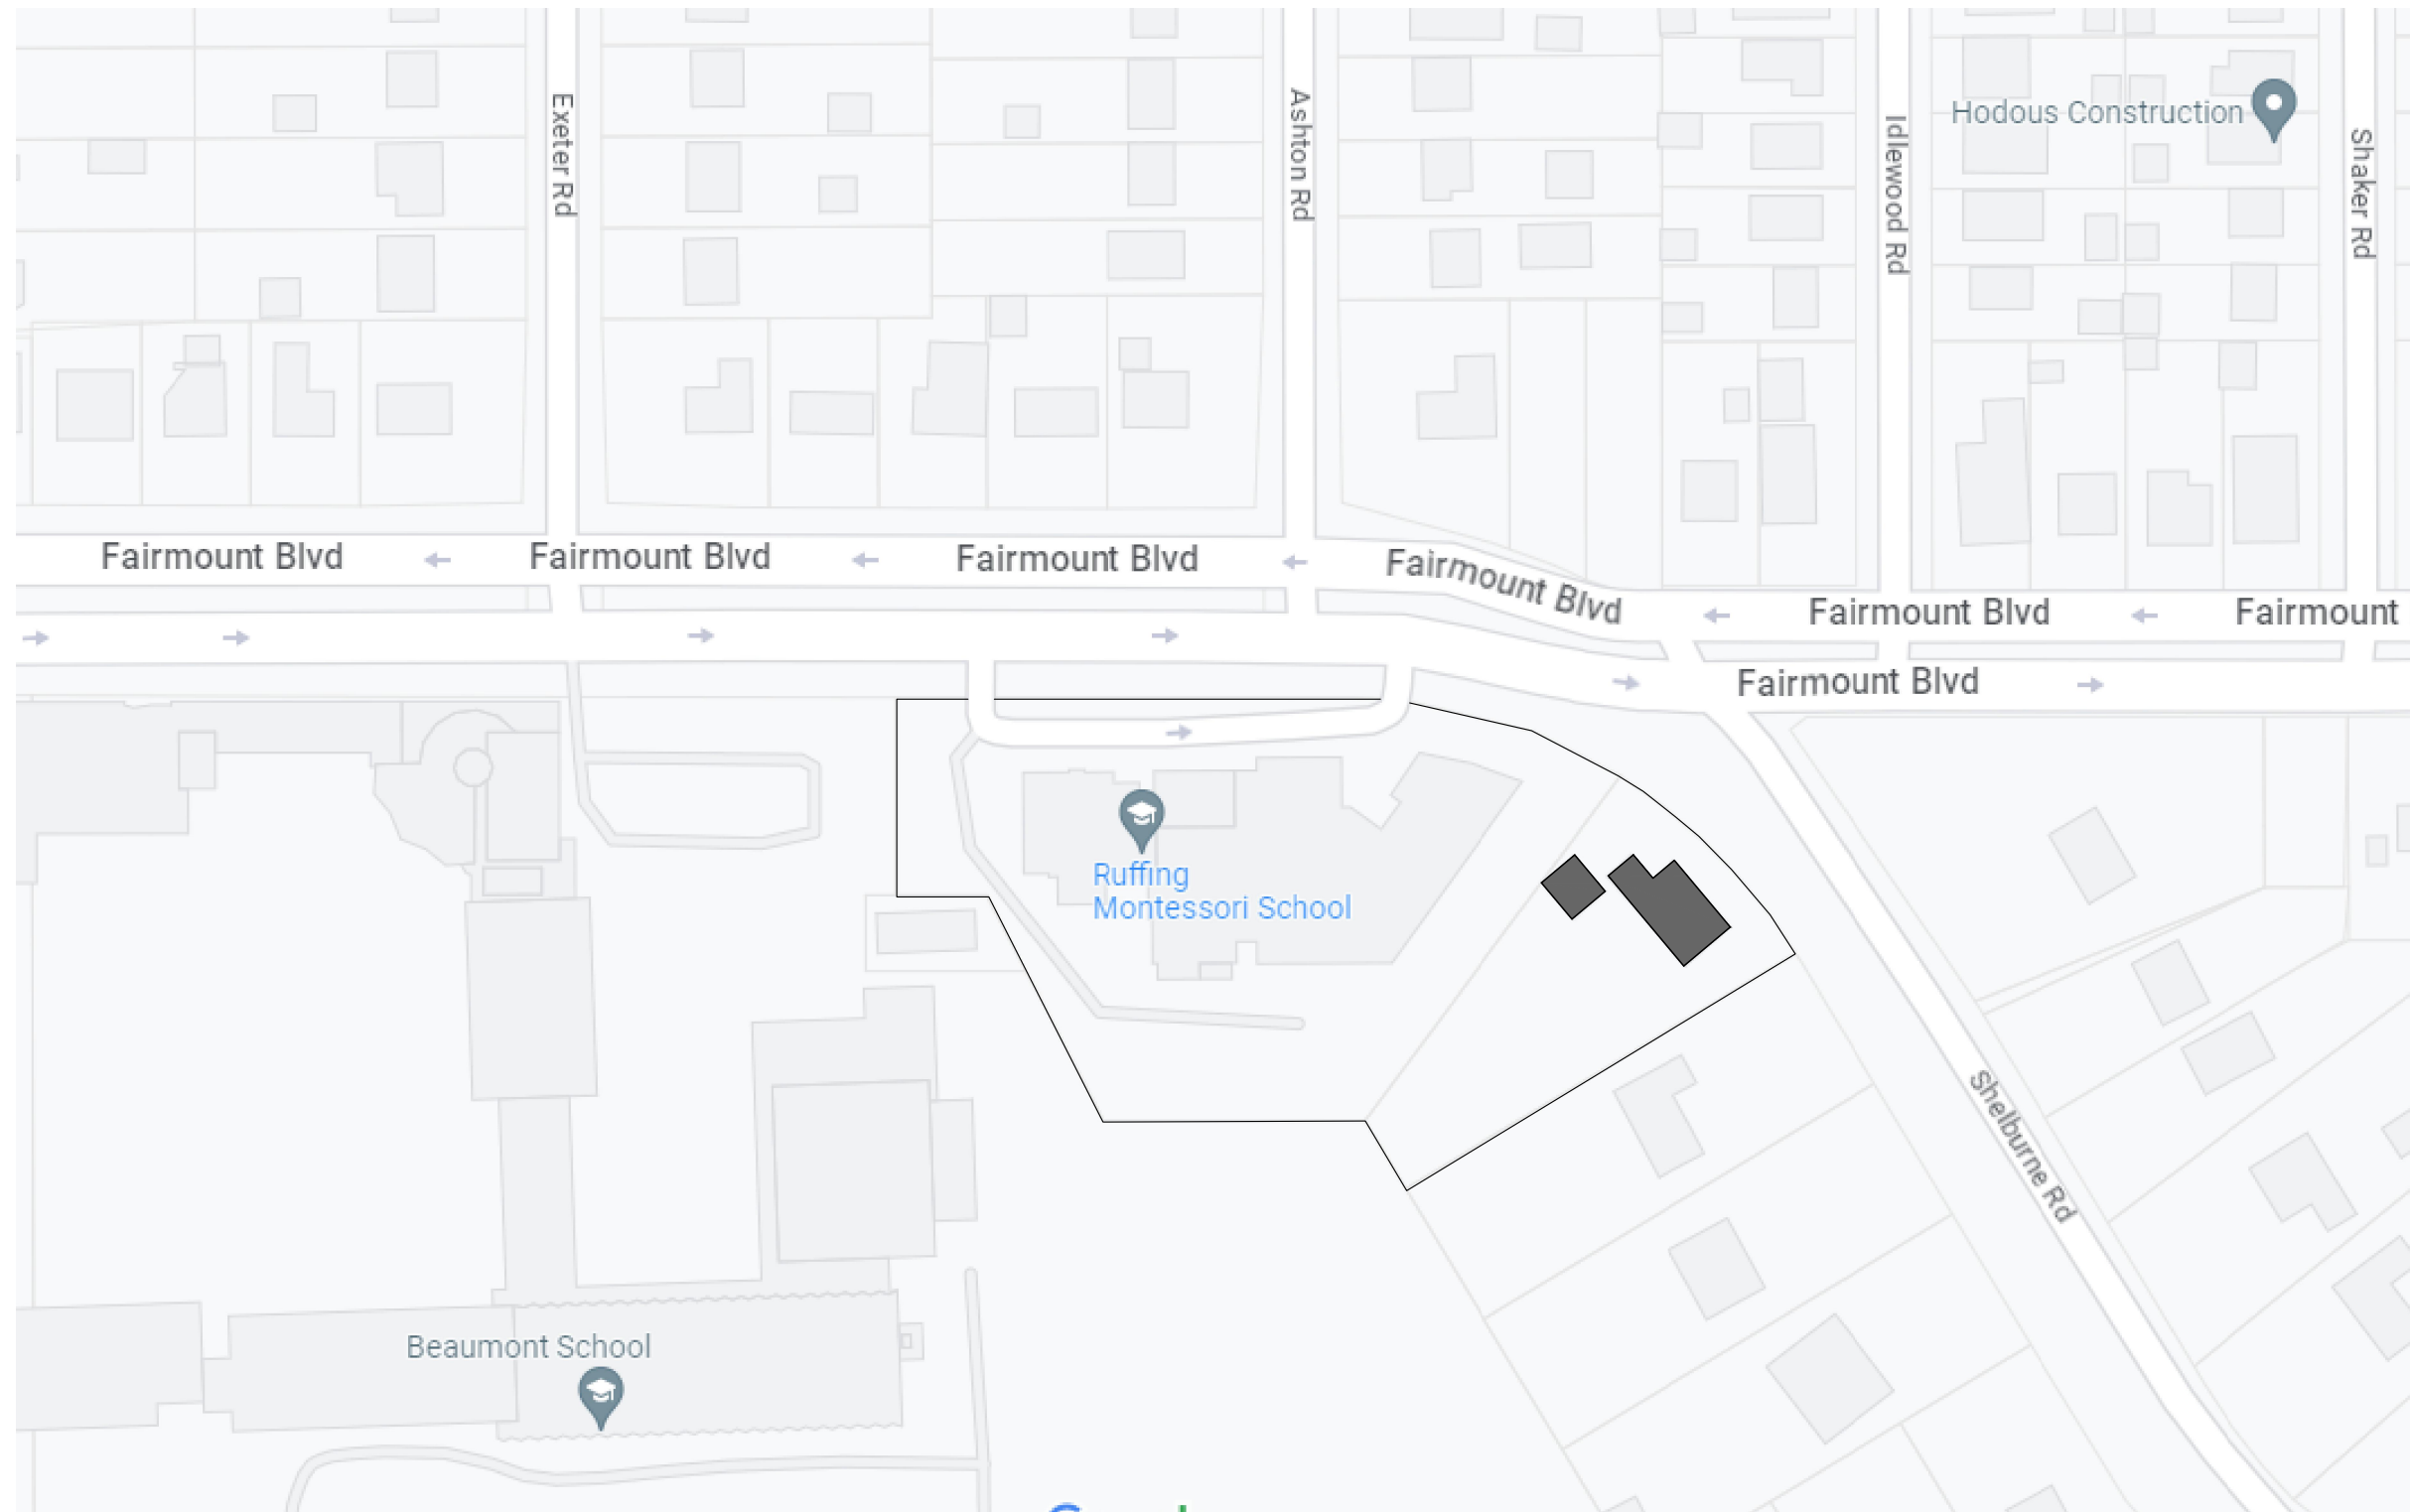

PROJECT TEAM

OWNER:

RUFFING MONTESSORI SCHOOL	P	216 321 7571
3380 FAIRMOUNT BLVD.	F	XXX XXX XXXX
CLEVELAND HEIGHTS, OHIO 44118		
DEBRA MITCHELL		
E-MAIL:DEBRAM@RUFFINGMONTESSORI.NET		

CONTRACTOR + INTERIOR DESIGN:

PAYNE & TOMPKINS	P	216 221.8584.216
10690 MAYFIELD RD.	F	216 221.2311
CHARDON, OHIO 44024		
DAVE PAYNE		
E-MAIL:DAVE@PAYNE-TOMPKINS.COM		

ARCHITECTURAL:


MATTHEW WOLF ARCHITECT LLC	P	216 235 5381
1814 EAST 40TH STREET #3B		
CLEVELAND, OHIO 44103		
CONTACT: MATTHEW WOLF		
E-MAIL: MATT@MATTWOLFARCHITECT.COM		

STRUCTURAL ENGINEERING:


ENGINEERING FOR HISTORIC STRUCTURES, LLC		
43 E MARKET ST. #202	P	330 808 2917
AKRON, OHIO 44308		
CONTACT: KYLE WITTEL		
E-MAIL: KYLE@XXXXXXXXXXXX.COM		

MPE ENGINEERING:

HSB	P	216 586 0229
1250 OLD RIVER RD,	M	
CLEVELAND, OHIO 44113		
CONTACT: PETER KAMIS		
E-MAIL: PKAMIS@HSBARCH.COM		

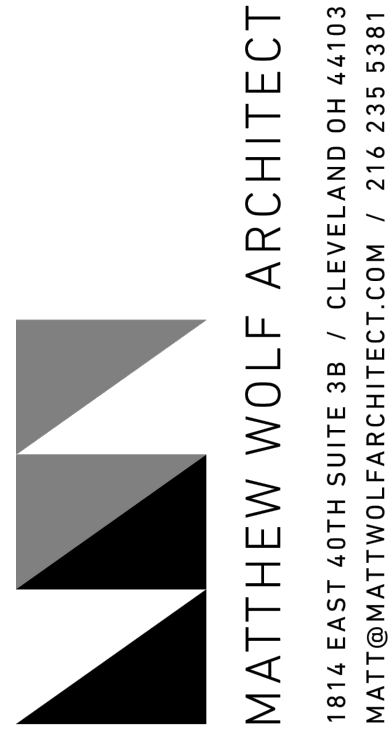

MATTHEW WOLF ARCHITECT
1814 EAST 40TH SUITE 3B / CLEVELAND OH 44103
MATT@MATTWOLFARCHITECT.COM / 216 235 5381

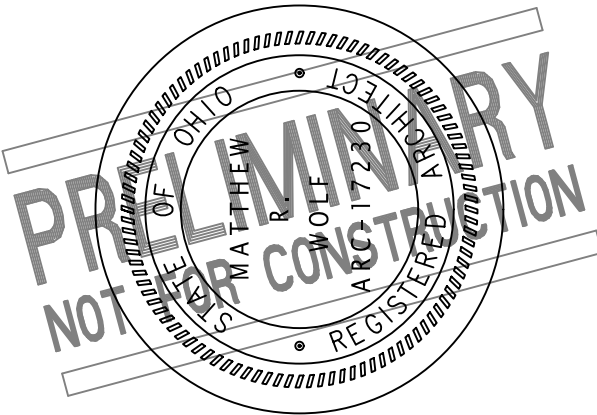

MATTHEW R WOLF
LICENSE #17230
EXP. DATE 12/31/2023


RUFFING MONTESSORI SCHOOL
DESIGN HOUSE

174112 SHELDBURNE
CLEVELAND HEIGHTS OHIO 44118

STRUCT+INT.	NOV 13 2023
PRICING	NOV 06 2023
DESIGN DEV.	OCT 04 2023
EXIST COND.	AUG 31 2023
PROJECT #:	2114

A
REF


GENERAL REFERENCE

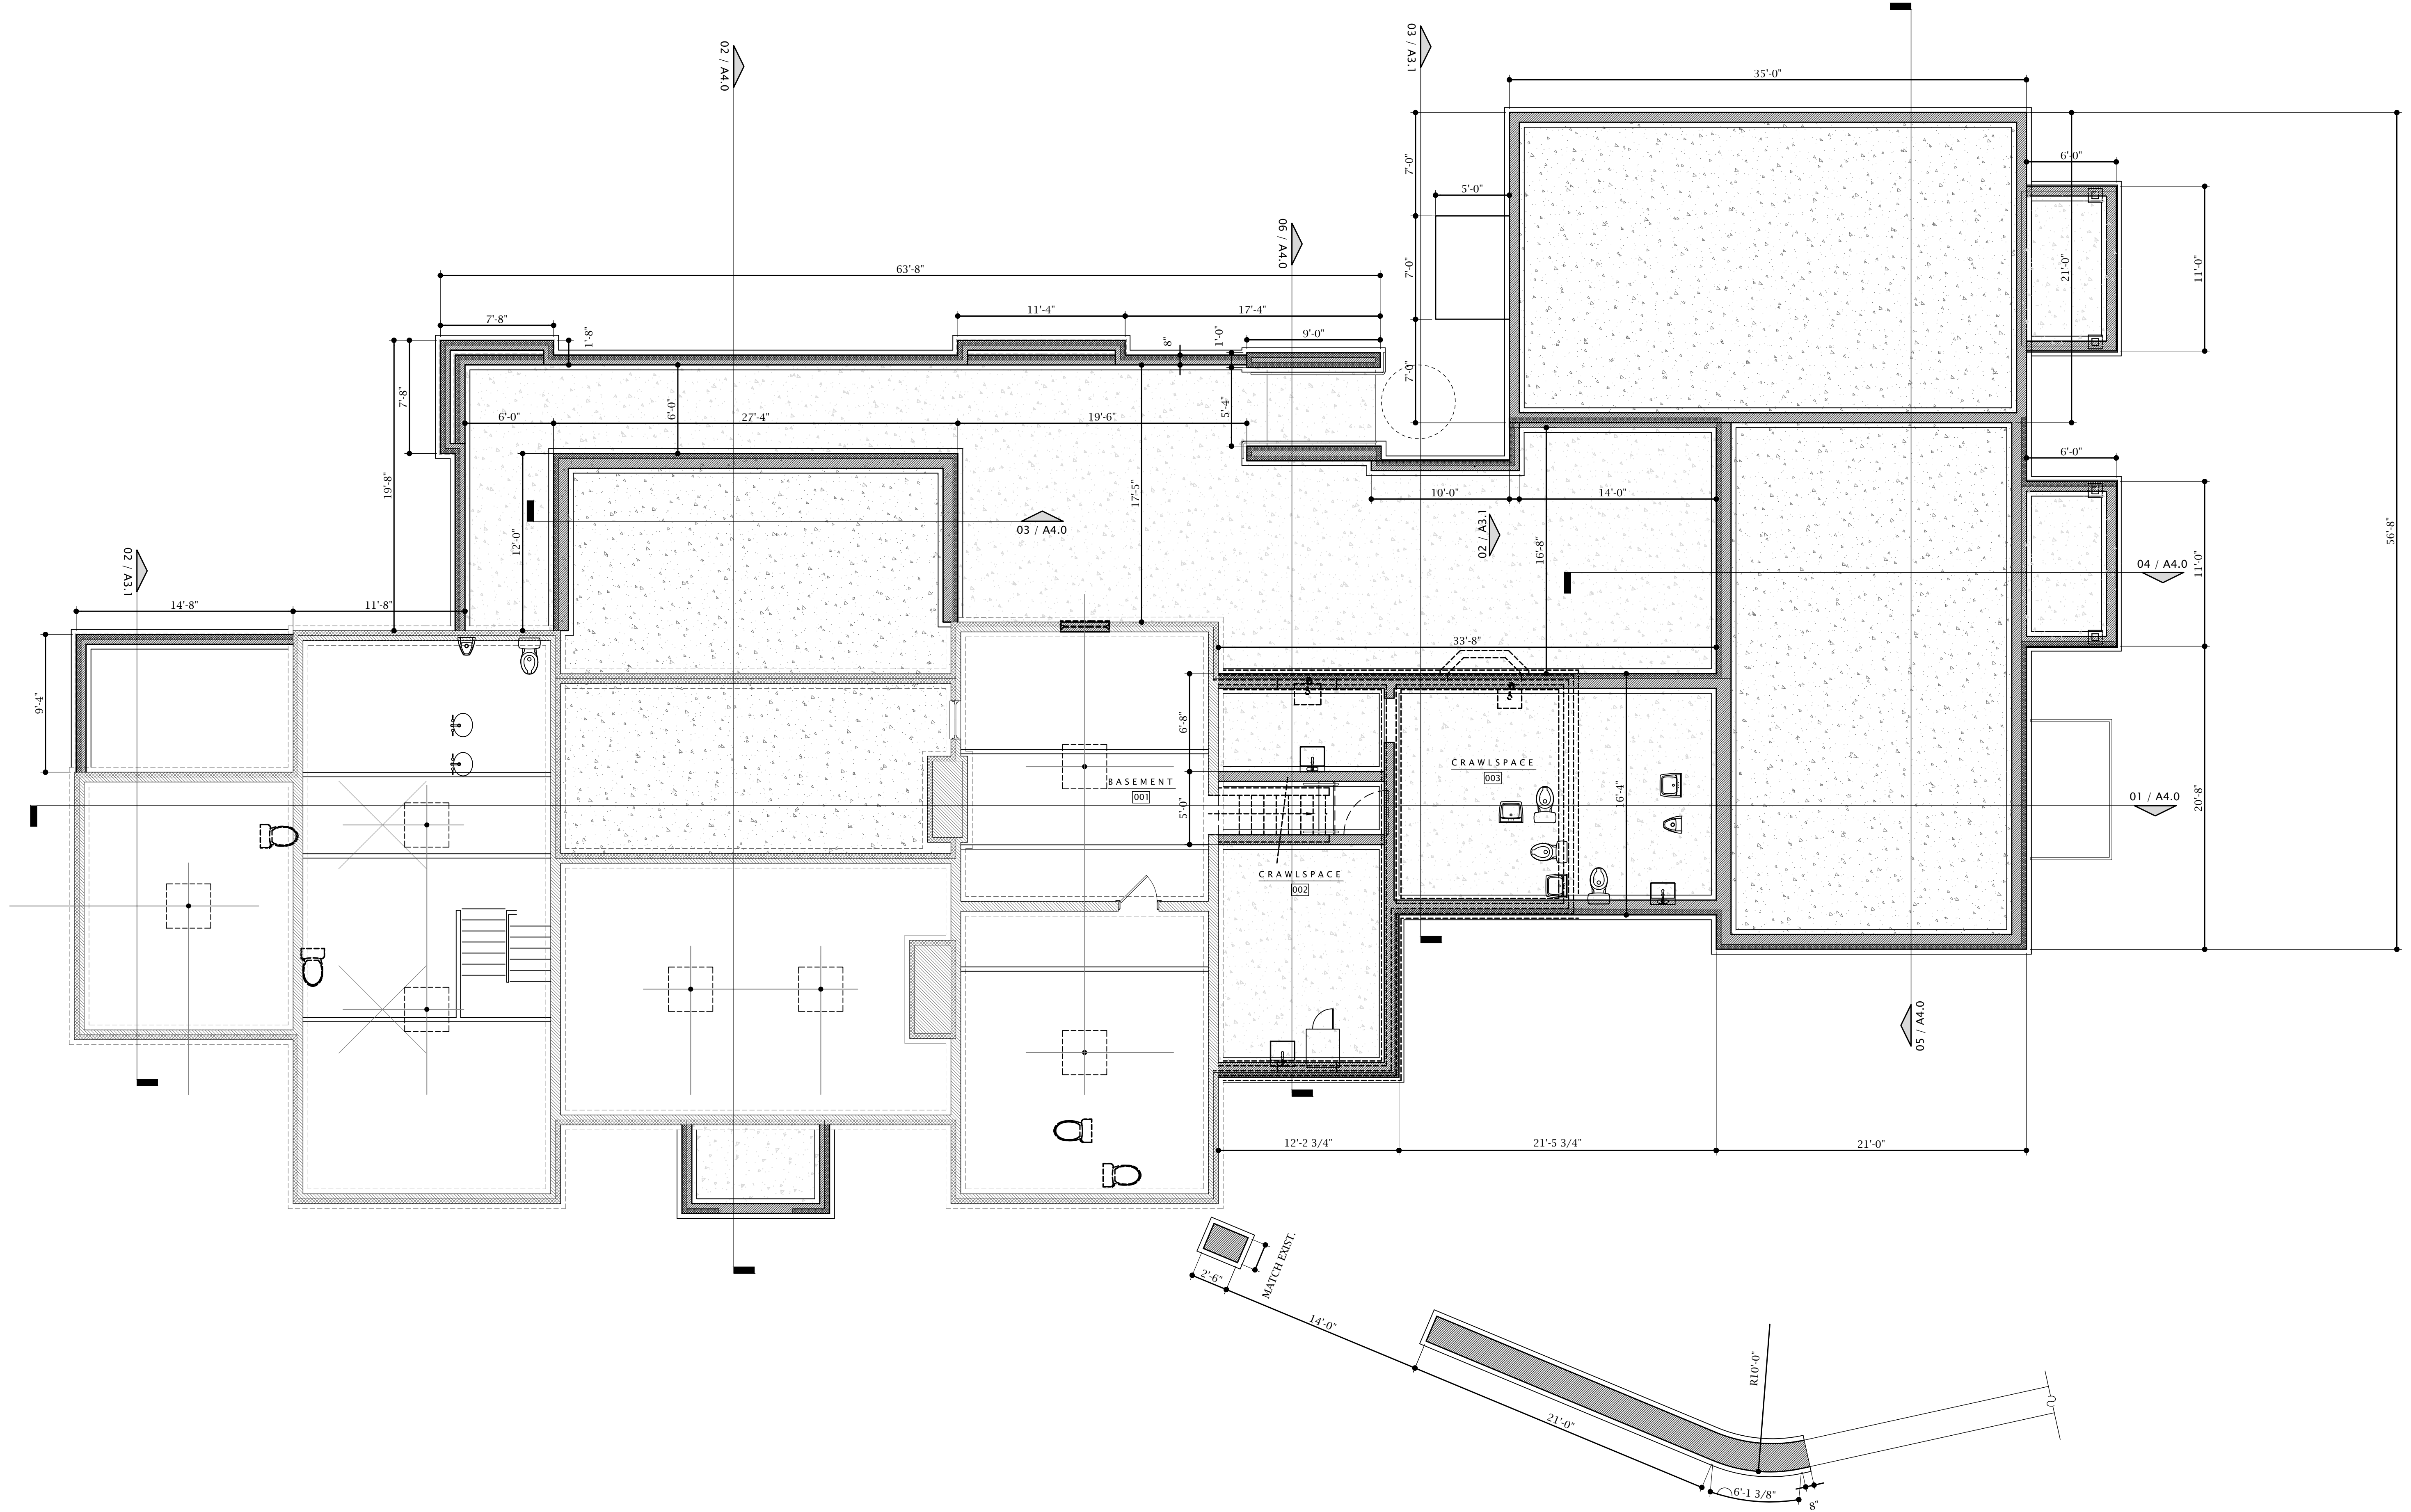

01


FOUNDATION + BASEMENT PLAN

SCALE: 3/16" = 1'-0"

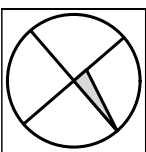

RUFFING MONTESSORI SCHOOL
DESIGN HOUSE


STRUCT+INT. NOV 13 2023
PRICING NOV 06 2023
DESIGN DEV. OCT 04 2023
EXIST COND. AUG 31 2023
PROJECT #: 2114

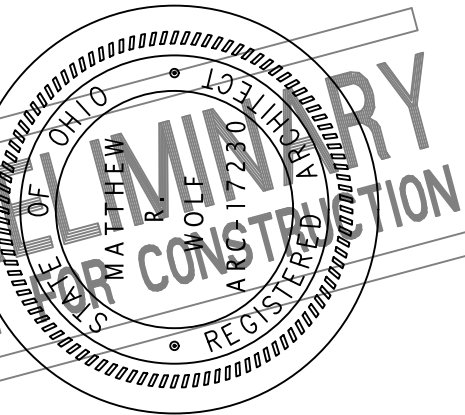

MATTHEW WOLF ARCHITECT
1814 EAST 40TH SUITE 3B / CLEVELAND OH 44103
MATT@MATTWOLFARCHITECT.COM / 216 235 5381

A
2.0

BASEMENT PLAN

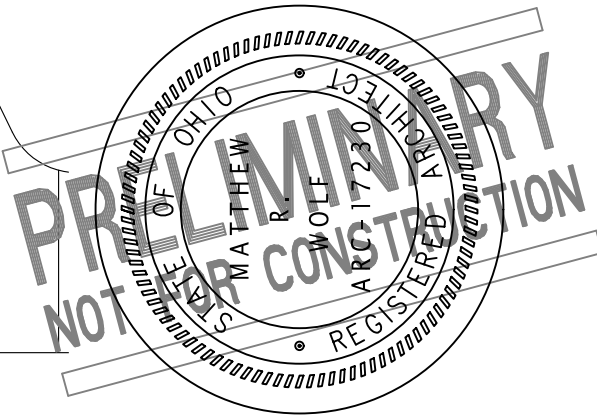

MATTHEW R WOLF
LICENSE #17230
EXP. DATE 12/31/2023


174112 SHELburne
CLEVELAND HEIGHTS OHIO 44118

RUFFING MONTESSORI SCHOOL
DESIGN HOUSE

STRUCT.+INT. NOV 13 2023
PRICING NOV 06 2023
DESIGN DEV. OCT 04 2023
EXIST COND. AUG 31 2023
PROJECT #: 2114

A
2.1

FIRST FLOOR PLAN

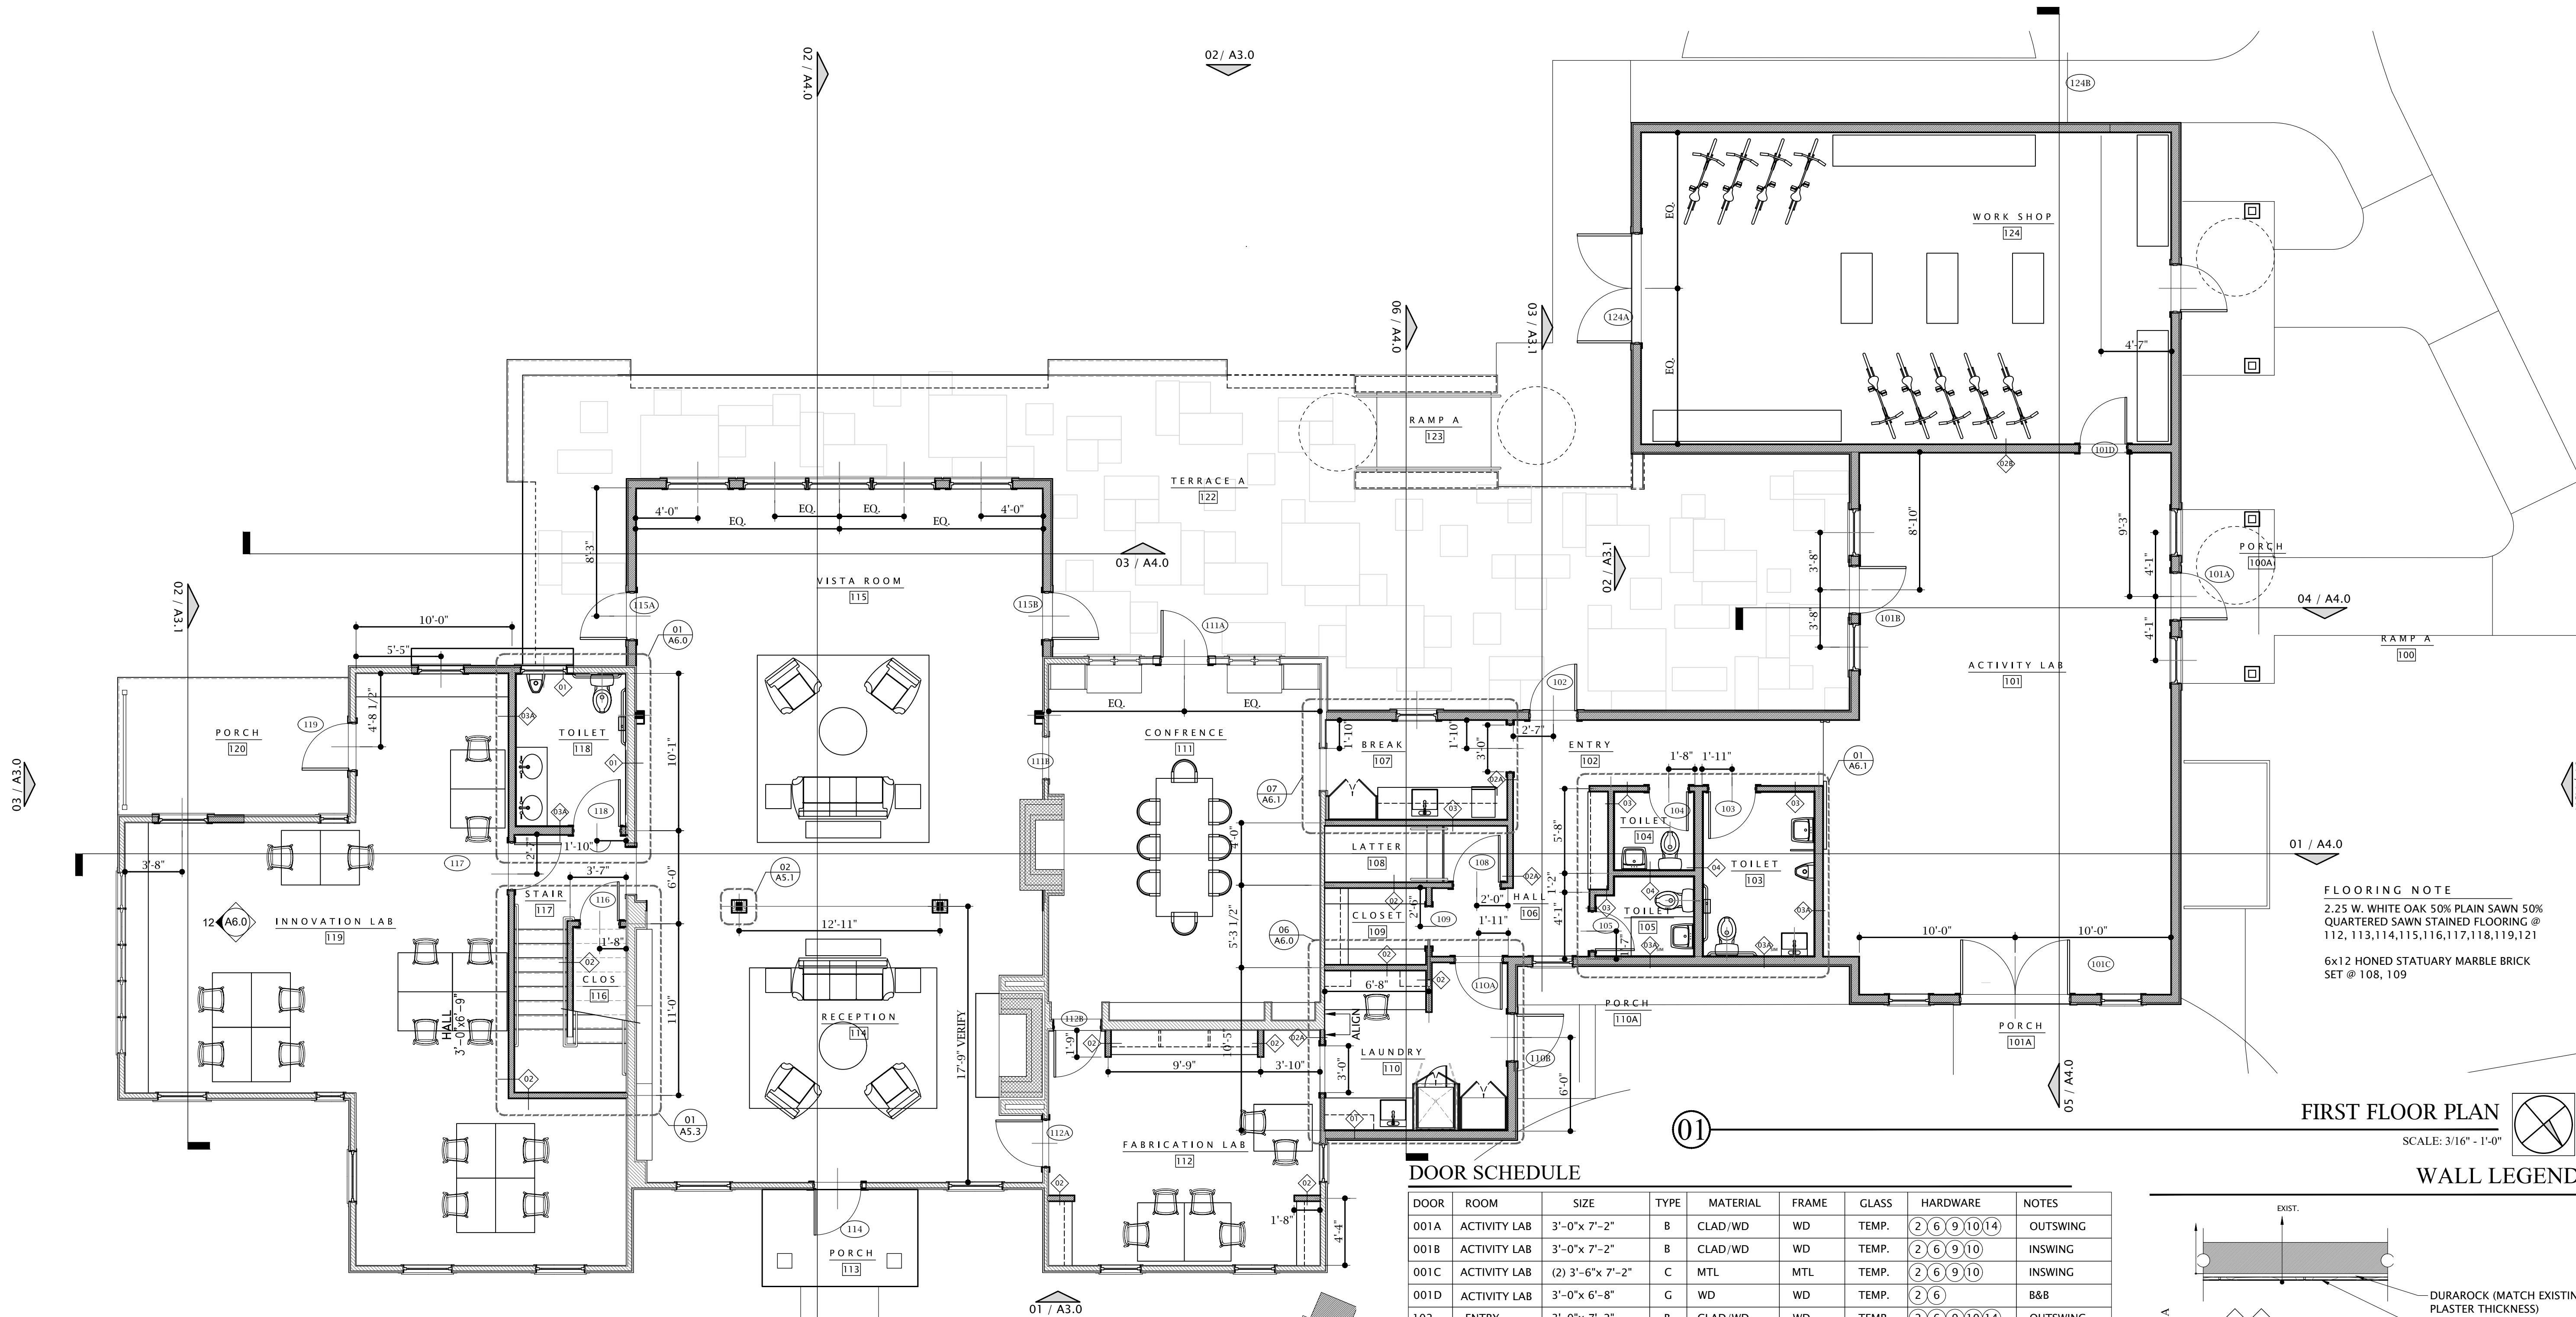

FIRST FLOOR PLAN
SCALE: 3/16" = 1'-0"

DOOR SCHEDULE

DOOR	ROOM	SIZE	TYPE	MATERIAL	FRAME	GLASS	HARDWARE	NOTES
001A	ACTIVITY LAB	3'-0" x 7'-2"	B	CLAD/WD	WD	TEMP.	2 6 9 10 14	OUTSWING
001B	ACTIVITY LAB	3'-0" x 7'-2"	B	CLAD/WD	WD	TEMP.	2 6 9 10	INSWING
001C	ACTIVITY LAB	(2) 3'-6" x 7'-2"	C	MTL	MTL	TEMP.	2 6 9 10	INSWING
001D	ACTIVITY LAB	3'-0" x 6'-8"	G	WD	WD	TEMP.	2 6	B&B
102	ENTRY	3'-0" x 7'-2"	B	CLAD/WD	WD	TEMP.	2 6 9 10 14	OUTSWING
103	TOILET	3'-0" x 6'-8"	G	WD	WD		8 6	B&B
104	TOILET	2'-6" x 6'-8"	H	WD	WD		8 6	B&B
105	TOILET	2'-6" x 6'-8"	H	WD	WD		8 6	B&B
105	LATTER	3'-0" x 6'-8"	G	WD	WD		2 6	B&B
109	CLOSET	3'-0" x 6'-8"	G	WD	WD		2 3	B&B
110A	LAUNDRY	3'-0" x 7'-2"	G	WD	WD		2 6	B&B
110B	LAUNDRY	3'-0" x 7'-2"	B	CLAD/WD	WD	TEMP.	2 6 9 10 14	OUTSWING
111A	CONF.	3'-0" x 6'-8"	A	CLAD/WD	WD	TEMP.	2 6 9 10 14	OUTSWING
111B	CONF.	3'-0" x 6'-8"	G	WD	WD		8 6	B&B
112A	FAB. LAB	3'-0" x 6'-8"	G	WD	WD		2 6	B&B
112B	FAB. LAB	3'-0" x 6'-8"	G	WD	WD		2 6	B&B
114	RECEPTION	3'-0" x 6'-8"	A	CLAD/WD	WD	TEMP.	2 6 9 10 14	OUTSWING
115A	GARDEN B	3'-0" x 7'-2"	D	MTL	MTL	TEMP.	2 6 9 10 14	OUTSWING
115B	GARDEN B	3'-0" x 7'-2"	D	MTL	MTL	TEMP.	2 6 9 10 14	OUTSWING
116	CLOSET	2'-6" x 6'-8"	H	WD	WD		4 6	B&B
117	STAIR	3'-0" x 6'-8"	G	WD	WD		8 6	B&B
118	TOILET	3'-0" x 6'-8"	G	WD	WD		8 6	B&B
119	INNOV. LAB	3'-0" x 6'-8"	A	CLAD/WD	WD	TEMP.	2 6 9 10 14	OUTSWING
124A	WORK SHOP	(2) 3'-6" x 7'-2"	C	CLAD/WD	WD	TEMP.	2 6 9 10 14	OUTSWING
124B	WORK SHOP	3'-0" x 7'-2"	B	CLAD/WD	WD	TEMP.	2 6 9 10 14	OUTSWING

DOOR LEGEND

- 1 CLASSROOM & DUMMY SET

2 LOCKSET

3 POCKET DOOR HARDWARE

4 STORAGE ROOM LOCKSET

5 WALLSTOP

6 FLR. STOP

7 KICK PLATE

8 PASSAGE SET

9 WEATHER STRIPPING

10 ALARM TO SECURITY SYSTEM


11 CORRIDOR LOCKSET

12 COORDINATOR


13 PRIVACY LOCKS

14 PANIC HARDWARE



DOOR TYPES

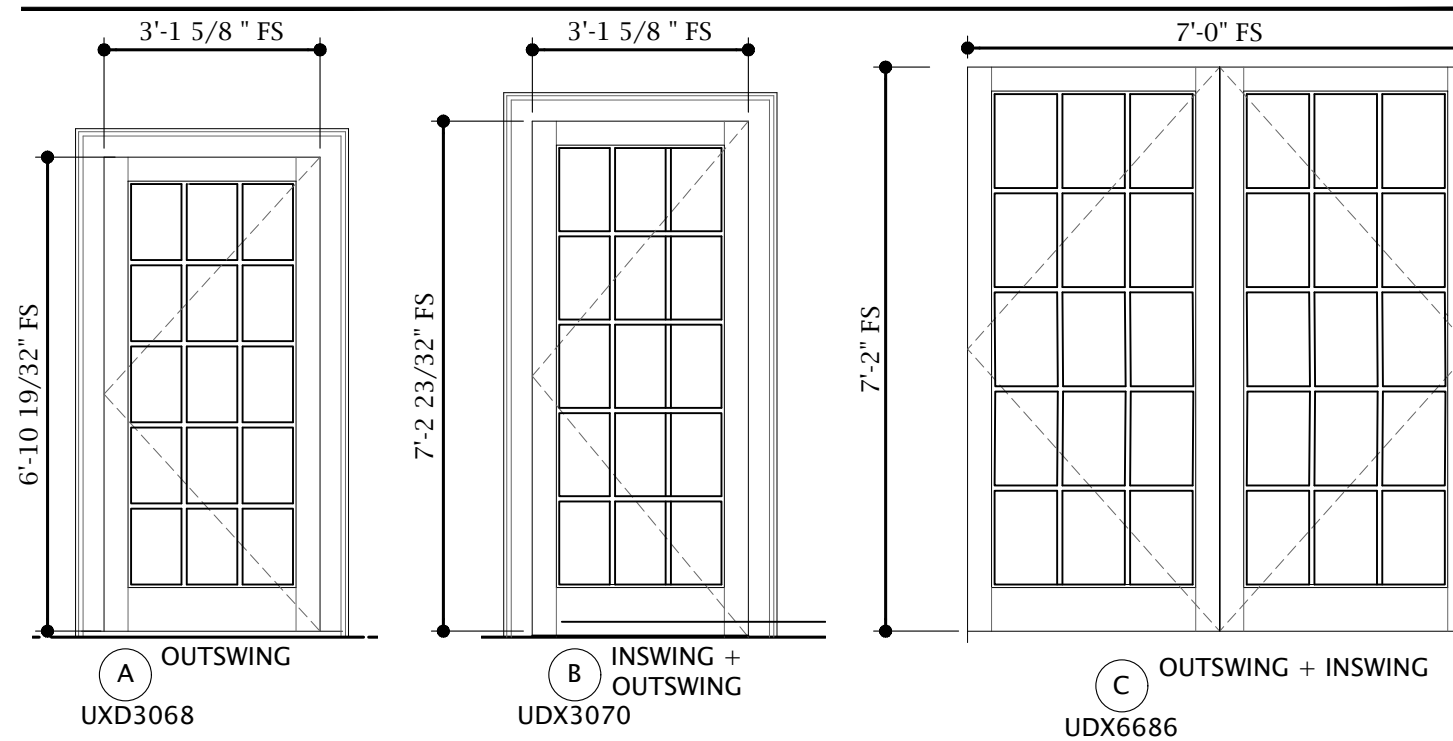


DOOR TYPES

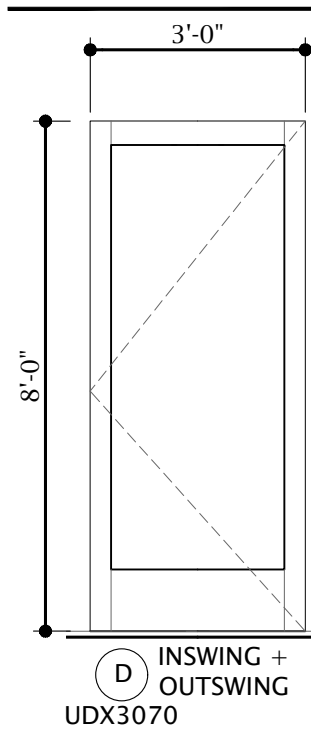

DOOR TYPES

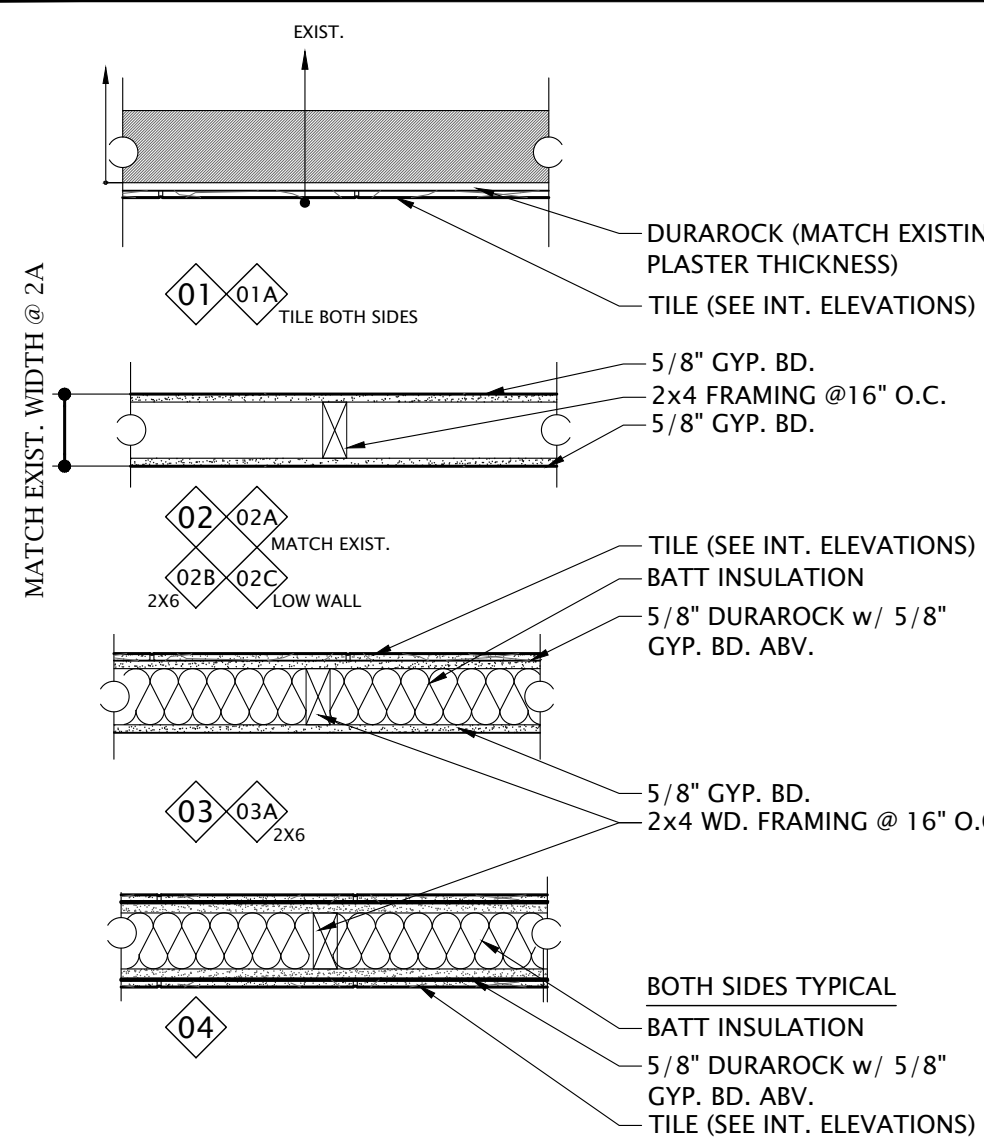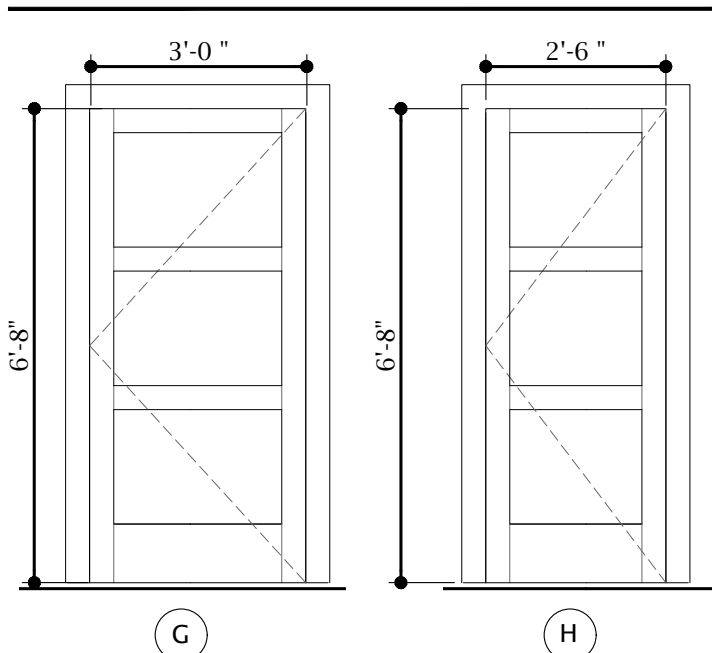

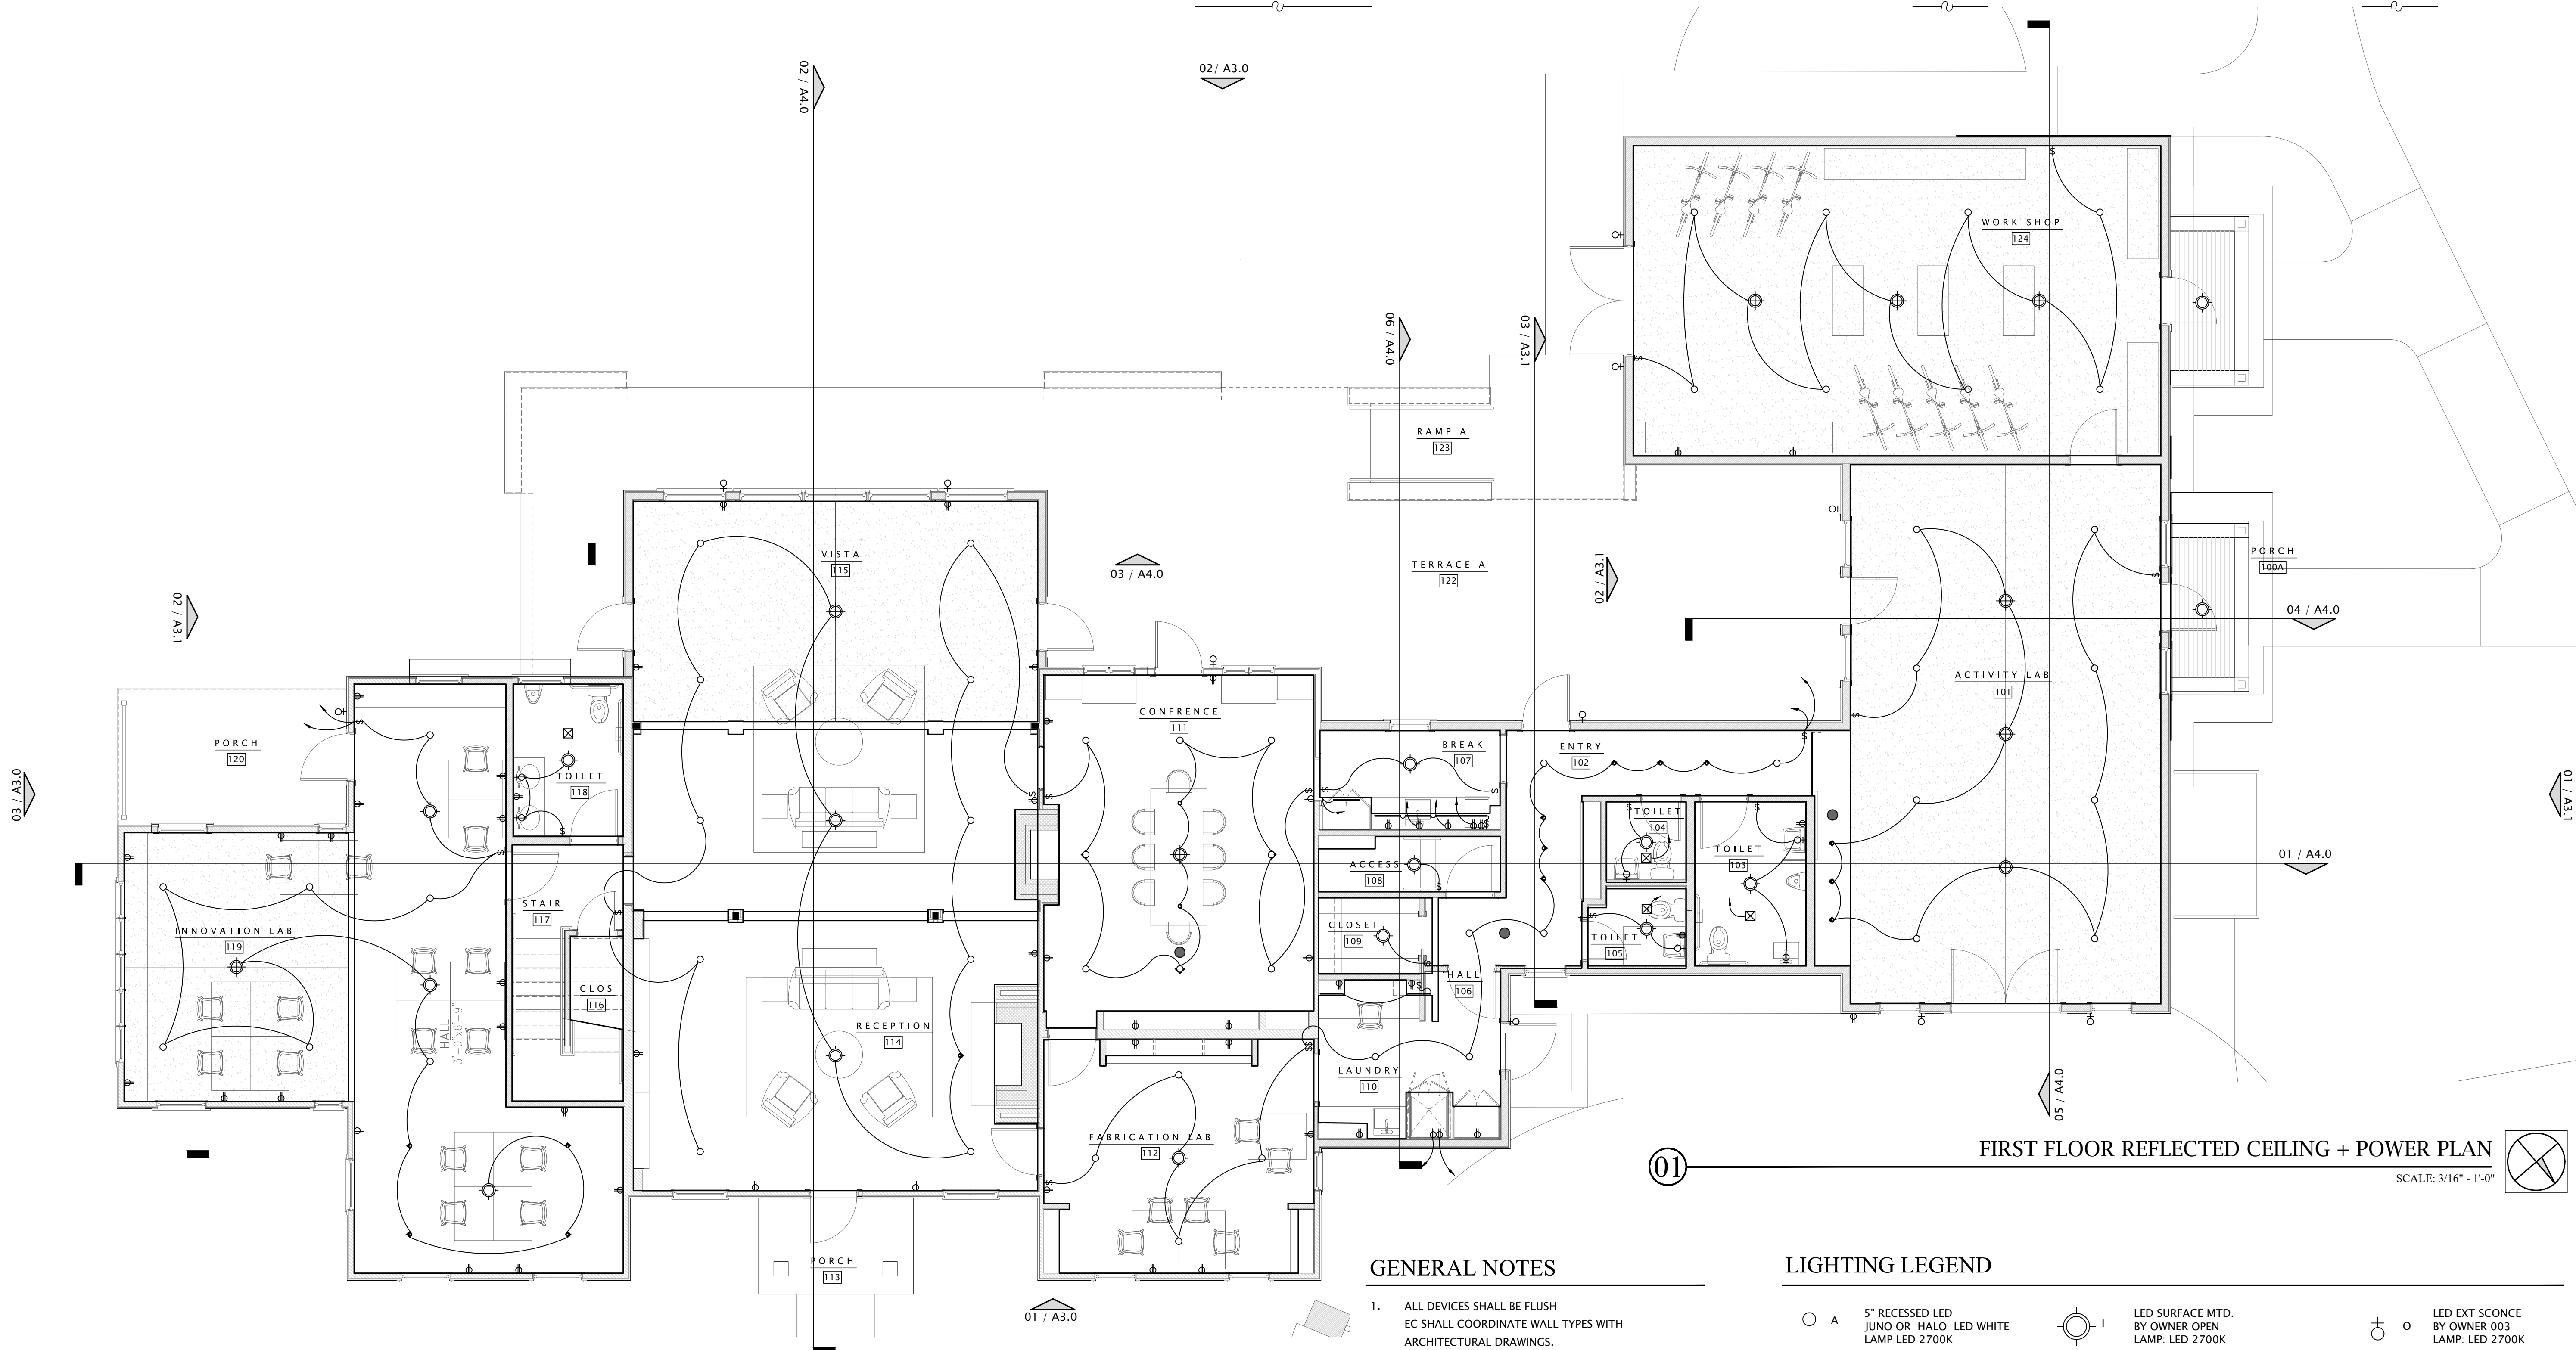

FIRST FLOOR REFLECTED CEILING + POWER PLAN
SCALE: 3/16" = 1'-0"


GENERAL NOTES

- ALL DEVICES SHALL BE FLUSH
EC SHALL COORDINATE WALL TYPES WITH
ARCHITECTURAL DRAWINGS.
- EC SHALL COORDINATE LOCATIONS OF ALL
LIGHTING FIXTURES AND CEILING MOUNTED DEVICES
WITH THE ARCHITECTURAL REFLECTED CEILING PLANS.
- EC SHALL COORDINATE LOCATIONS OF
RECEPTACLES AND OTHER WALL MOUNTED DEVICES
WITH OWNER
- ALL BRANCH CIRCUITS AND FEEDERS SHALL CONTAIN
AN INSULATED GROUNDING CONDUCTOR SIZED IN ACCORDANCE
WITH THE NATIONAL ELECTRICAL CODE
- THE ELECTRICAL WIRING, CONNECTION AND PROTECTION
REQUIREMENTS FOR OWNER FURNISHED EQUIP. SHALL BE
VERIFIED IN THE FIELD WITH THE OWNER, AND WITH THE
NAMEPLATE DATA. CONTRACTOR SHALL FURNISH THE
PROPER NEMA RECEPTACLE CONFIGURATIONS, DISCONNECTS,
CONNECTIONS, AND BRANCH CIRCUIT WIRING IN ACCORDANCE
WITH THE MANUFACTURE'S RECOMMENDATIONS AND
FURNISHED WIRING DIAGRAMS.
- ALL WIRE SIZE SHALL BE #12 THHN UNLES
OTHERWISE NOTED ON POWER PLAN
- ALL 120-VOLT, SINGLE-PHASE, 15- AND 20 AMP BRANCH CIRCUITS
SUPPLYING OUTLETS OR DEVICES INSTALLED IN DWELLING UNIT
KITCHENS, FAMILY ROOMS, DINING ROOMS, LIVING ROOMS,
PARLORS, LIBRARIES, DENS, BEDROOMS, SUNROOMS, RECREATION
ROOMS CLOSETS, HALLWAYS, LAUNDRY AREAS, OR SIM. ROOMS
MUST BE AFCI PROTECTED W/ DEDICATED NEUTRALS
- ALL CIRCUITS SHALL ORIGINATE FROM EXISTING POWER PANEL

KIBBY CEILING MTD. SINGLE STATION AUTOMATIC
SMOKE / MONOXIDE DETECTOR OPERATION OF ONE DETECTOR
SHALL CAUSE ALL DETECTORS TO ALARM 120 VAC W/ BATTERY
BACK-UP WIRE TO 120 VOLT LIGHTING CIRCUIT SERVING
BEDROOMS WIRE HEAD OF LOCAL LIGHTING CONTROL

LIGHTING LEGEND

A 5" RECESSED LED JUNO OR HALO LED WHITE LAMP LED 2700K	I LED SURFACE MTD. BY OWNER OPEN LAMP: LED 2700K	O LED EXT SCONCE BY OWNER 003 LAMP: LED 2700K
B 5" RECESSED LED WALL WASH JUNO GIMBLE 40 DEGREE FLOOD LAMP LED 2700K	J LED PENDANT BY OWNER 111 LAMP: LED 2700K	P LED SCONCE BY OWNER 105 LAMP: LED 2700K
C 5" RECESSED LED WET LOCATION JUNO OR HALO LED WHITE LAMP LED 2700K	K LED PENDANT BY OWNER 113 LAMP: LED 2700K	Q LED SCONCE BY OWNER OPEN LAMP: LED 2700K
D 2" RECESSED LED JUNO OR HALO LED WHITE LAMP LED 2700K	L LED PENDANT BY OWNER OPEN LAMP: LED 2700K	R LED 1"x 48" UTILITY LIGHT BY OWNER 003 LAMP: LED 2700K
E LED SURFACE MTD. BY OWNER 105 LAMP: LED 2700K	M LED EXTERIOR SCONCE BY OWNER 109 205 LAMP: LED 2700K	S LED PUCK
F LED SURFACE MTD. BY OWNER 110 LAMP: LED 2700K	N EXT. LED RECESSED STEP LIGHT BY OWNER 003 004 108 109 LAMP: LED 2700K	G-SQUARE FAN
G LED SURFACE MTD. BY OWNER 112 LAMP: LED 2700K		
H LED SURFACE MTD. BY OWNER 204 LAMP: LED 2700K		

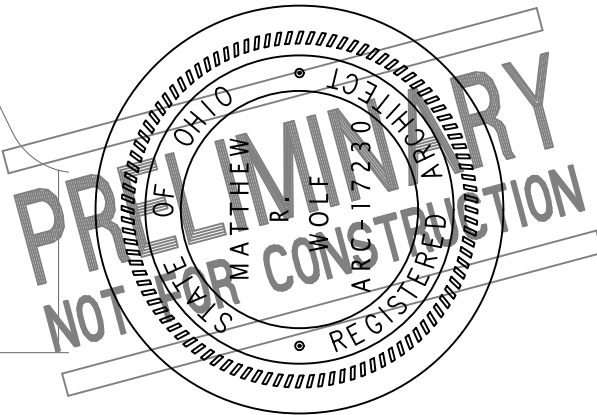


MATTHEW R WOLF
LICENSE #17230
EXP. DATE 12/31/2023

RUFFING MONTESSORI SCHOOL
DESIGN HOUSE

174112 SHELburne
CLEVELAND HEIGHTS OHIO 44118

STRUCT.+INT. NOV 13 2023
PRICING NOV 06 2023
DESIGN DEV. OCT 04 2023
EXIST COND. AUG 31 2023
PROJECT #: 2114

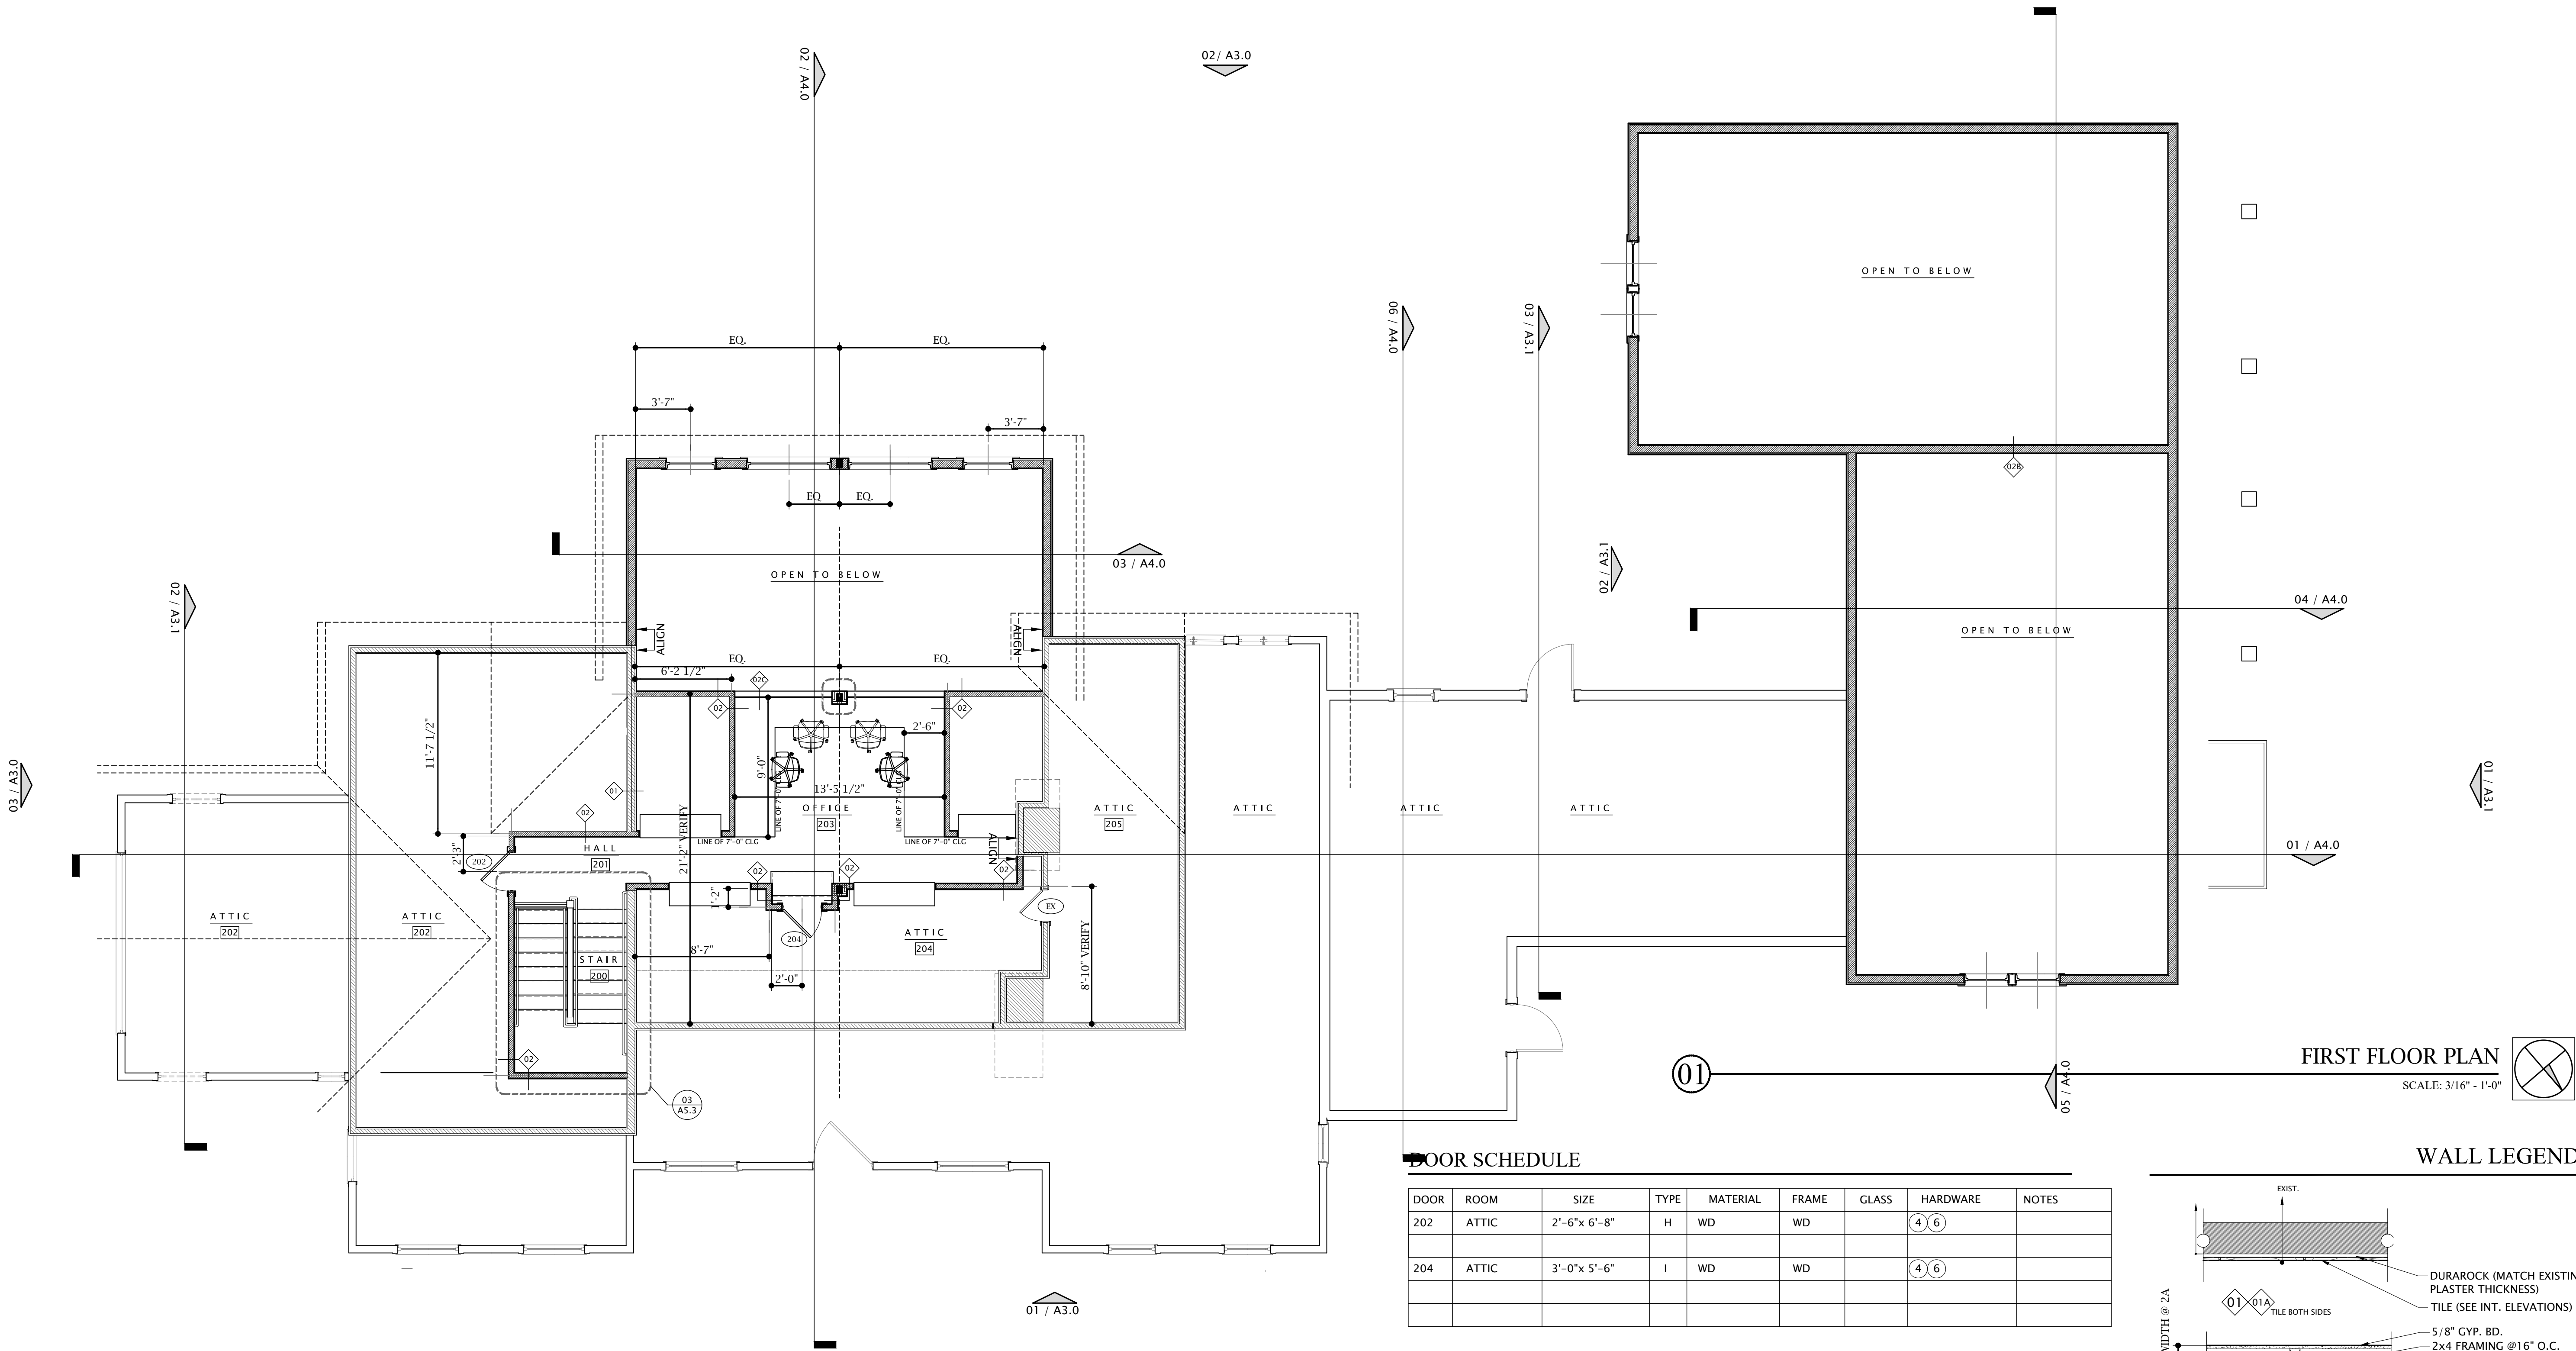


FIRST FLOOR PLAN

SCALE: 3/16" = 1'-0"


DOOR SCHEDULE

DOOR	ROOM	SIZE	TYPE	MATERIAL	FRAME	GLASS	HARDWARE	NOTES
202	ATTIC	2'-6"x 6'-8"	H	WD	WD		4 6	
204	ATTIC	3'-0"x 5'-6"	I	WD	WD		4 6	

WALL LEGEND

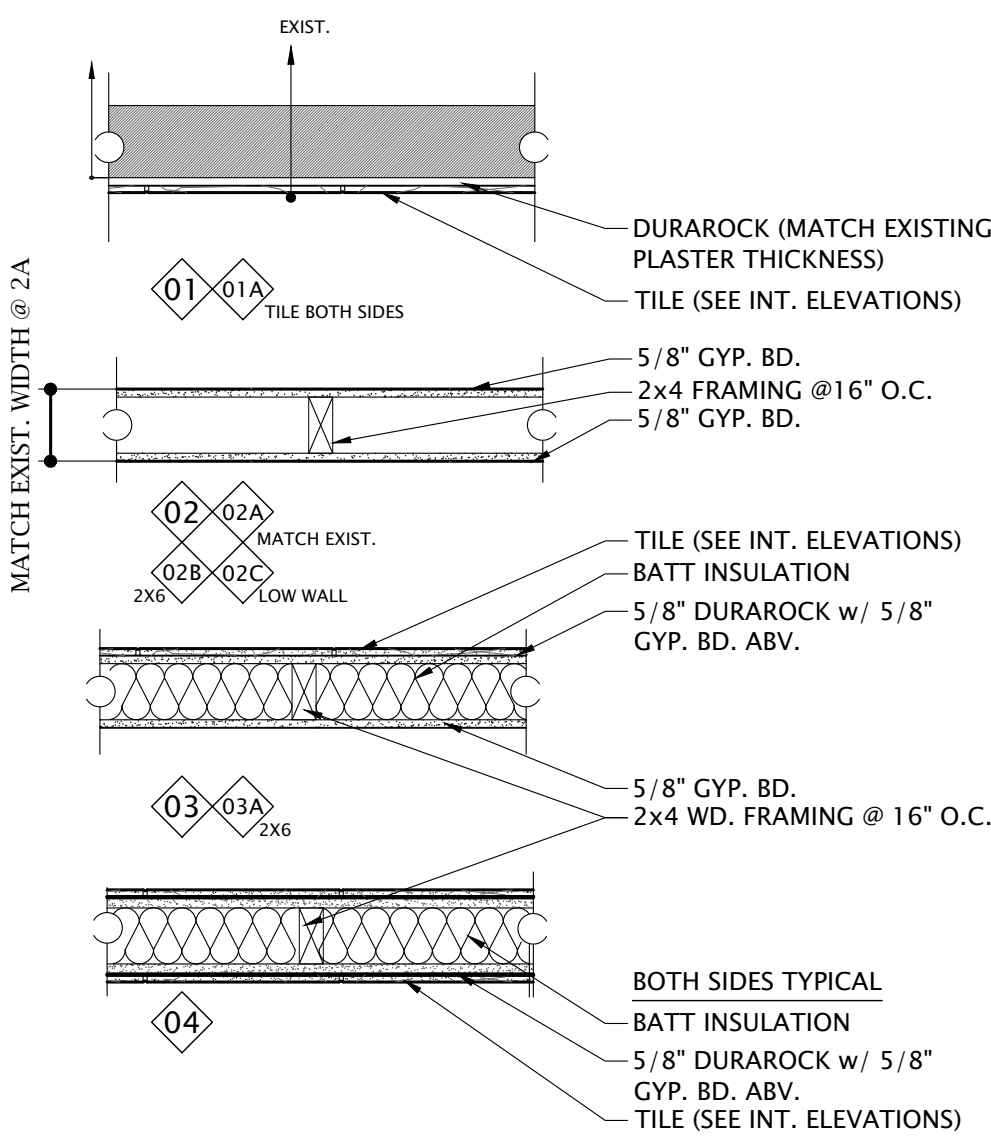



DOOR TYPES INTERIOR B&B THREE PANEL HD MAPLE PAINTED

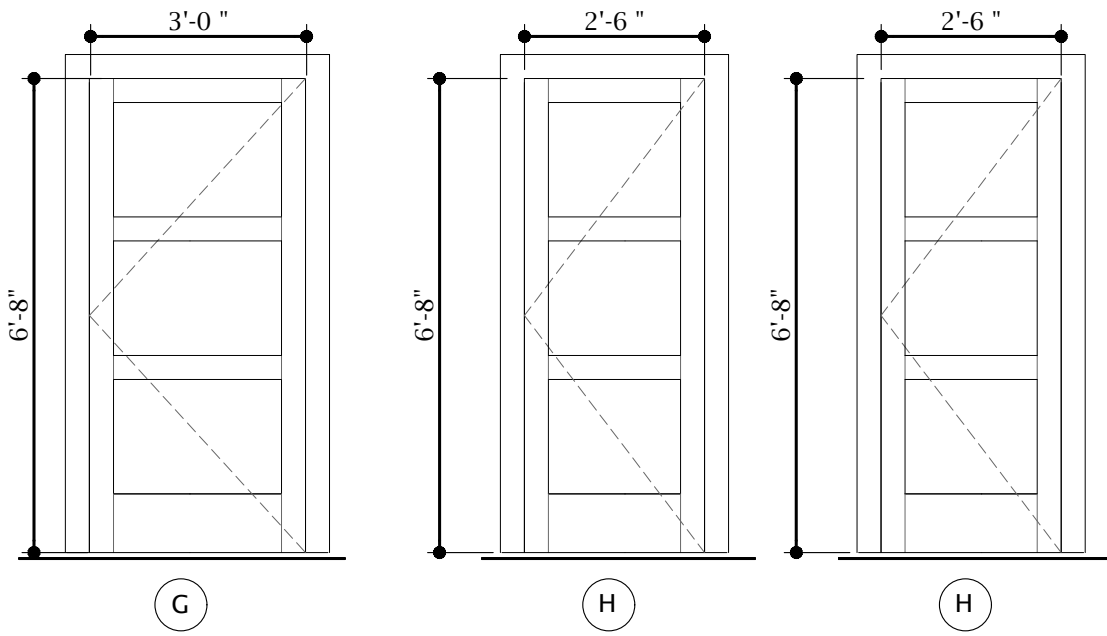

DOOR LEGEND

- CLASSROOM & DUMMY SET (1)
- LOCKSET (2)
- POCKET DOOR HARDWARE (3)
- STORAGE ROOM LOCKSET (4)
- WALLSTOP (5)
- FLR. STOP (6)
- KICK PLATE (7)
- PASSAGE SET (8)
- WEATHER STRIPPING (9)
- ALARM TO SECURITY SYSTEM (10)
- CORRIDOR LOCKSET (11)
- COORDINATOR (12)
- PRIVACY LOCKS (13)
- PANIC HARDWARE (14)

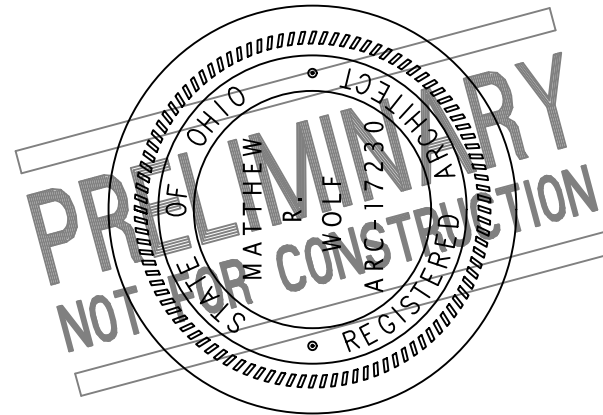

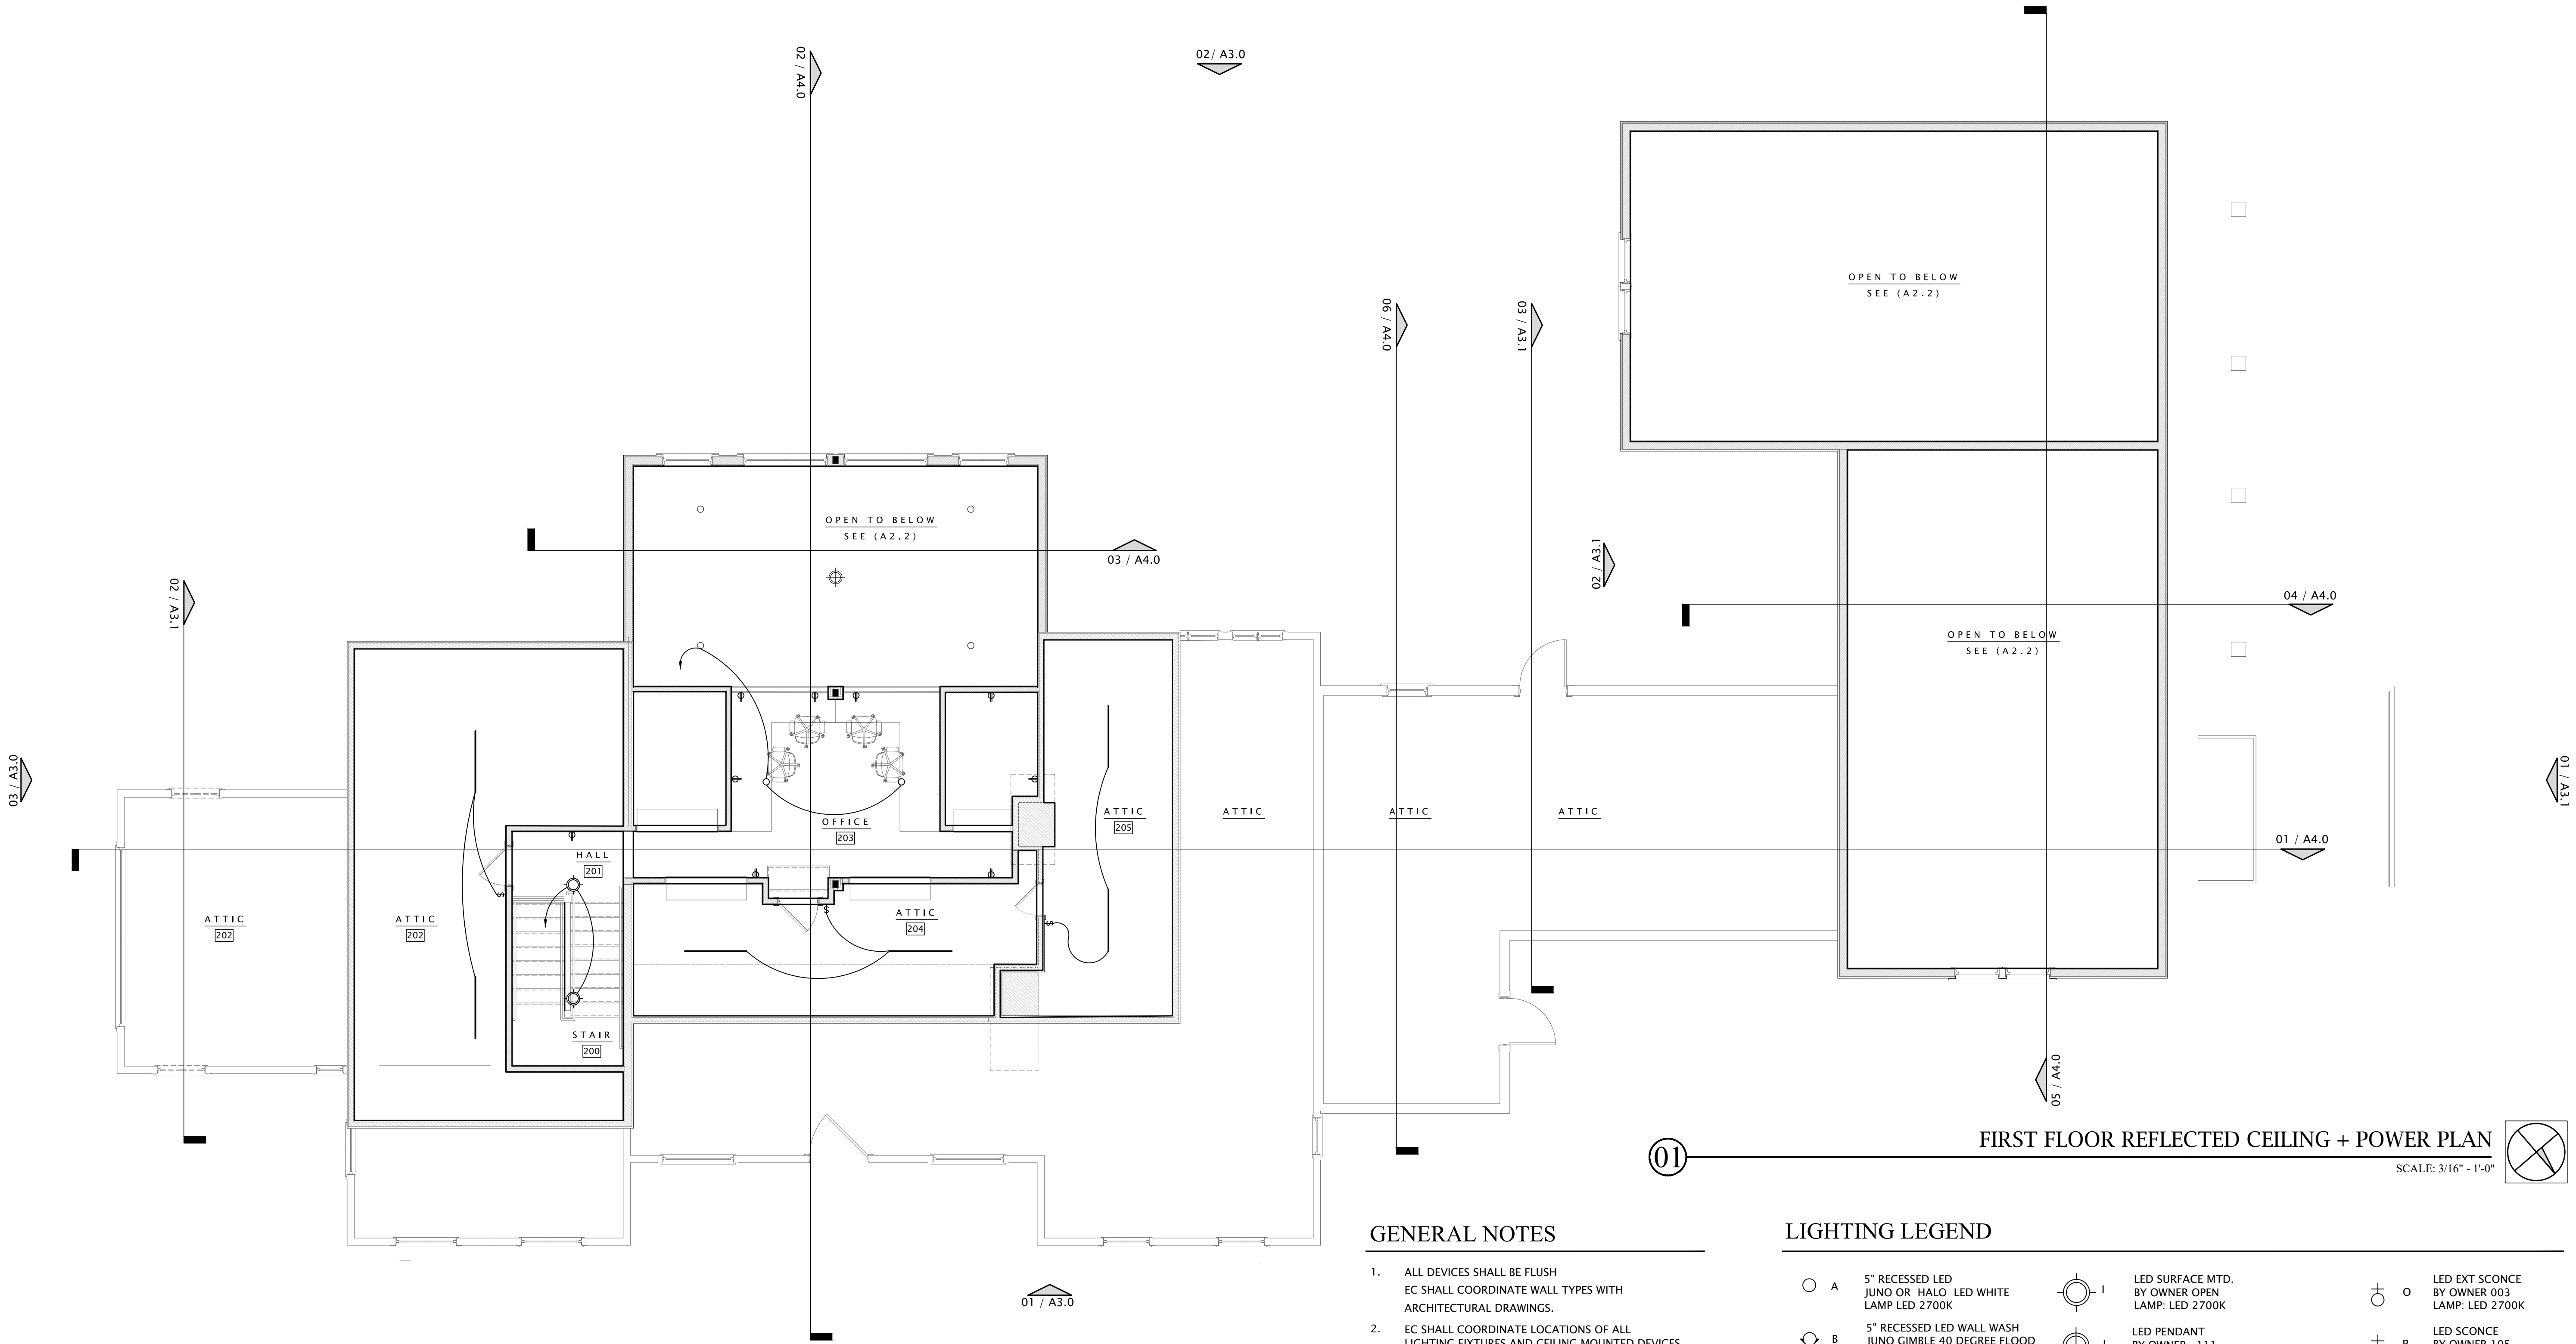

FIRST FLOOR REFLECTED CEILING + POWER PLAN

SCALE: 3/16" = 1'-0"


GENERAL NOTES

- ALL DEVICES SHALL BE FLUSH
EC SHALL COORDINATE WALL TYPES WITH
ARCHITECTURAL DRAWINGS.
- EC SHALL COORDINATE LOCATIONS OF ALL
LIGHTING FIXTURES AND CEILING MOUNTED DEVICES
WITH THE ARCHITECTURAL REFLECTED CEILING PLANS.
- EC SHALL COORDINATE LOCATIONS OF
RECEPTACLES AND OTHER WALL MOUNTED DEVICES
WITH OWNER
- ALL BRANCH CIRCUITS AND FEEDERS SHALL CONTAIN
AN INSULATED GROUNDING CONDUCTOR SIZED IN ACCORDANCE
WITH THE NATIONAL ELECTRICAL CODE
- THE ELECTRICAL WIRING, CONNECTION AND PROTECTION
REQUIREMENTS FOR OWNER FURNISHED EQUIP. SHALL BE
VERIFIED IN THE FIELD WITH THE OWNER, AND WITH THE
NAMEPLATE DATA. CONTRACTOR SHALL FURNISH THE
PROPER NEMA RECEPTACLE CONFIGURATIONS, DISCONNECTS,
CONNECTIONS, AND BRANCH CIRCUIT WIRING IN ACCORDANCE
WITH THE MANUFACTURE'S RECOMMENDATIONS AND
FURNISHED WIRING DIAGRAMS.
- ALL WIRE SIZE SHALL BE #12 THHN UNLES
OTHERWISE NOTED ON POWER PLAN
- ALL 120-VOLT, SINGLE-PHASE, 15- AND 20 AMP BRANCH CIRCUITS
SUPPLYING OUTLETS OR DEVICES INSTALLED IN DWELLING UNIT
KITCHENS, FAMILY ROOMS, DINING ROOMS, LIVING ROOMS,
PARLORS, LIBRARIES, DENS, BEDROOMS, SUNROOMS, RECREATION
ROOMS CLOSETS, HALLWAYS, LAUNDRY AREAS, OR SIM. ROOMS
MUST BE AFCI PROTECTED W/ DEDICATED NEUTRALS
- ALL CIRCUITS SHALL ORIGINATE FROM EXISTING POWER PANEL

KIBBY CEILING MTD. SINGLE STATION AUTOMATIC
SMOKE / MONOXIDE DETECTOR OPERATION OF ONE DETECTOR
SHALL CAUSE ALL DETECTORS TO ALARM 120 VAC W/ BATTERY
BACK-UP WIRE TO 120 VOLT LIGHTING CIRCUIT SERVING
BEDROOMS WIRE HEAD OF LOCAL LIGHTING CONTROL



LIGHTING LEGEND

A	5" RECESSED LED JUNO OR HALO LED WHITE LAMP LED 2700K	I	LED SURFACE MTD. BY OWNER OPEN LAMP: LED 2700K	O	LED EXT SCONCE BY OWNER 003 LAMP: LED 2700K
B	5" RECESSED LED WALL WASH JUNO GIMBLE 40 DEGREE FLOOD LAMP LED 2700K	J	LED PENDANT BY OWNER 111 LAMP: LED 2700K	P	LED SCONCE BY OWNER 105 LAMP: LED 2700K
C	5" RECESSED LED WET LOCATION JUNO OR HALO LED WHITE LAMP LED 2700K	K	LED PENDANT BY OWNER 113 LAMP: LED 2700K	Q	LED SCONCE BY OWNER OPEN LAMP: LED 2700K
D	2" RECESSED LED JUNO OR HALO LED WHITE LAMP LED 2700K	L	LED PENDANT BY OWNER OPEN LAMP: LED 2700K	R	LED 1"x 48" UTILITY LIGHT BY OWNER 003 LAMP: LED 2700K
E	LED SURFACE MTD. BY OWNER 105 LAMP: LED 2700K	M	LED EXTERIOR SCONCE BY OWNER 109 205 LAMP: LED 2700K	S	G-SQUARE FAN
F	LED SURFACE MTD. BY OWNER 110 LAMP: LED 2700K	N	EXT. LED RECESSED STEP LIGHT BY OWNER 003 004 108 109 LAMP: LED 2700K	Puck	LED PUCK
G	LED SURFACE MTD. BY OWNER 112 LAMP: LED 2700K				
H	LED SURFACE MTD. BY OWNER 204 LAMP: LED 2700K				

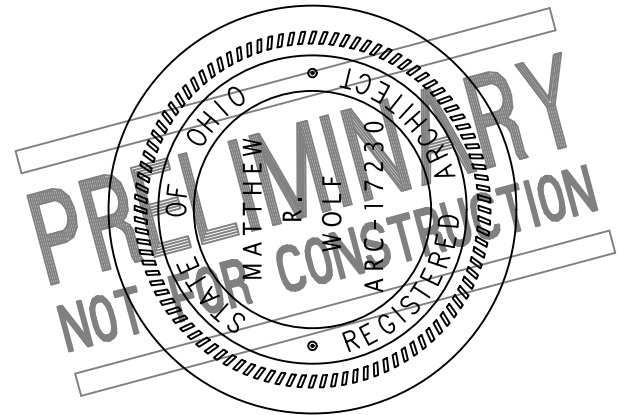

MATTHEW R WOLF
LICENSE #17230
EXP. DATE 12/31/2023

STRUCT.+INT.	NOV 13 2023
PRICING	NOV 06 2023
DESIGN DEV.	OCT 04 2023
EXIST COND.	AUG 31 2023
PROJECT #:	2114

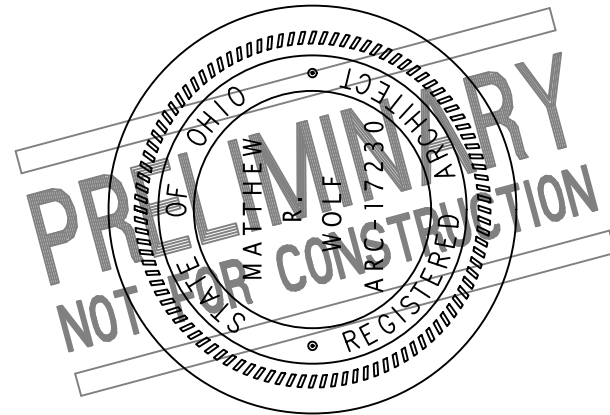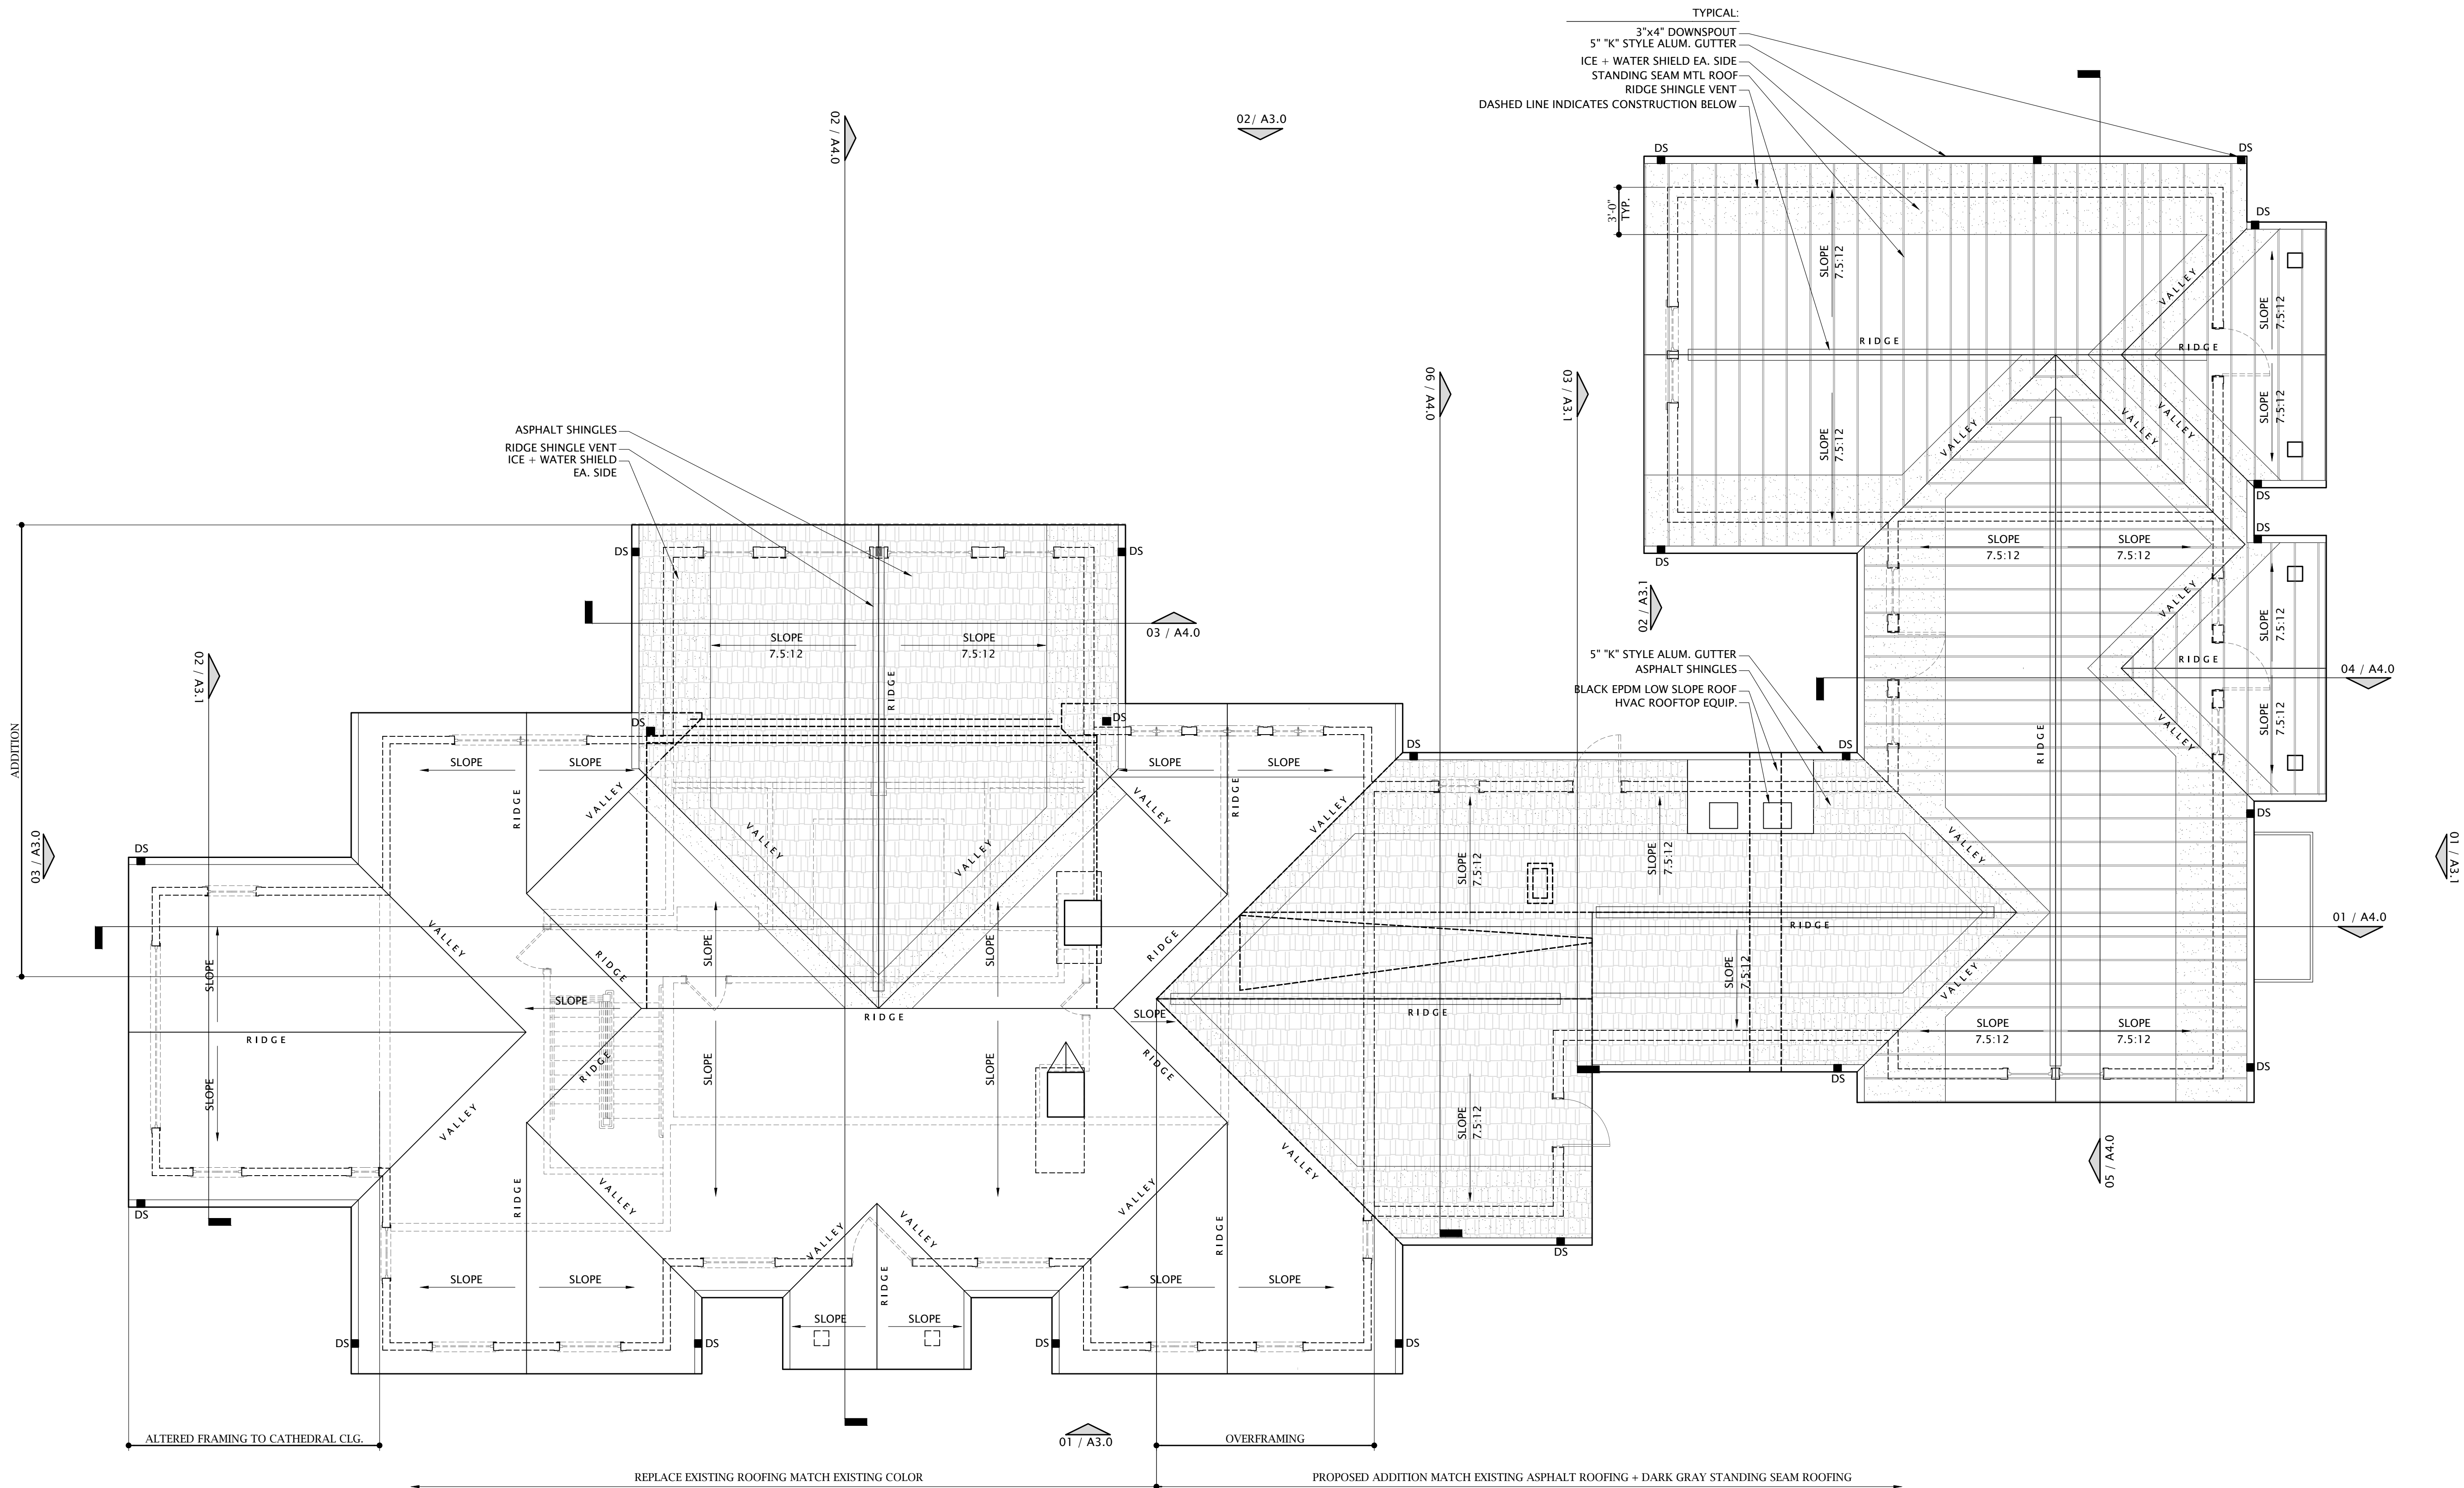






MATTHEW R WOLF
LICENSE #17230
EXP. DATE 12/31/2023

RUFFING MONTESSORI SCHOOL
DESIGN HOUSE

174112 SHELBOURNE
CLEVELAND HEIGHTS OHIO 44118

STRUCT+INT. NOV 13 2023
PRICING NOV 06 2023
DESIGN DEV. OCT 04 2023
EXIST COND. AUG 31 2023
PROJECT #: 2114

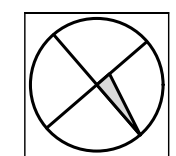

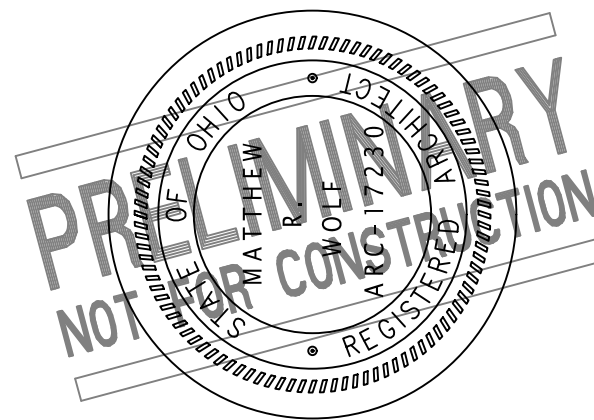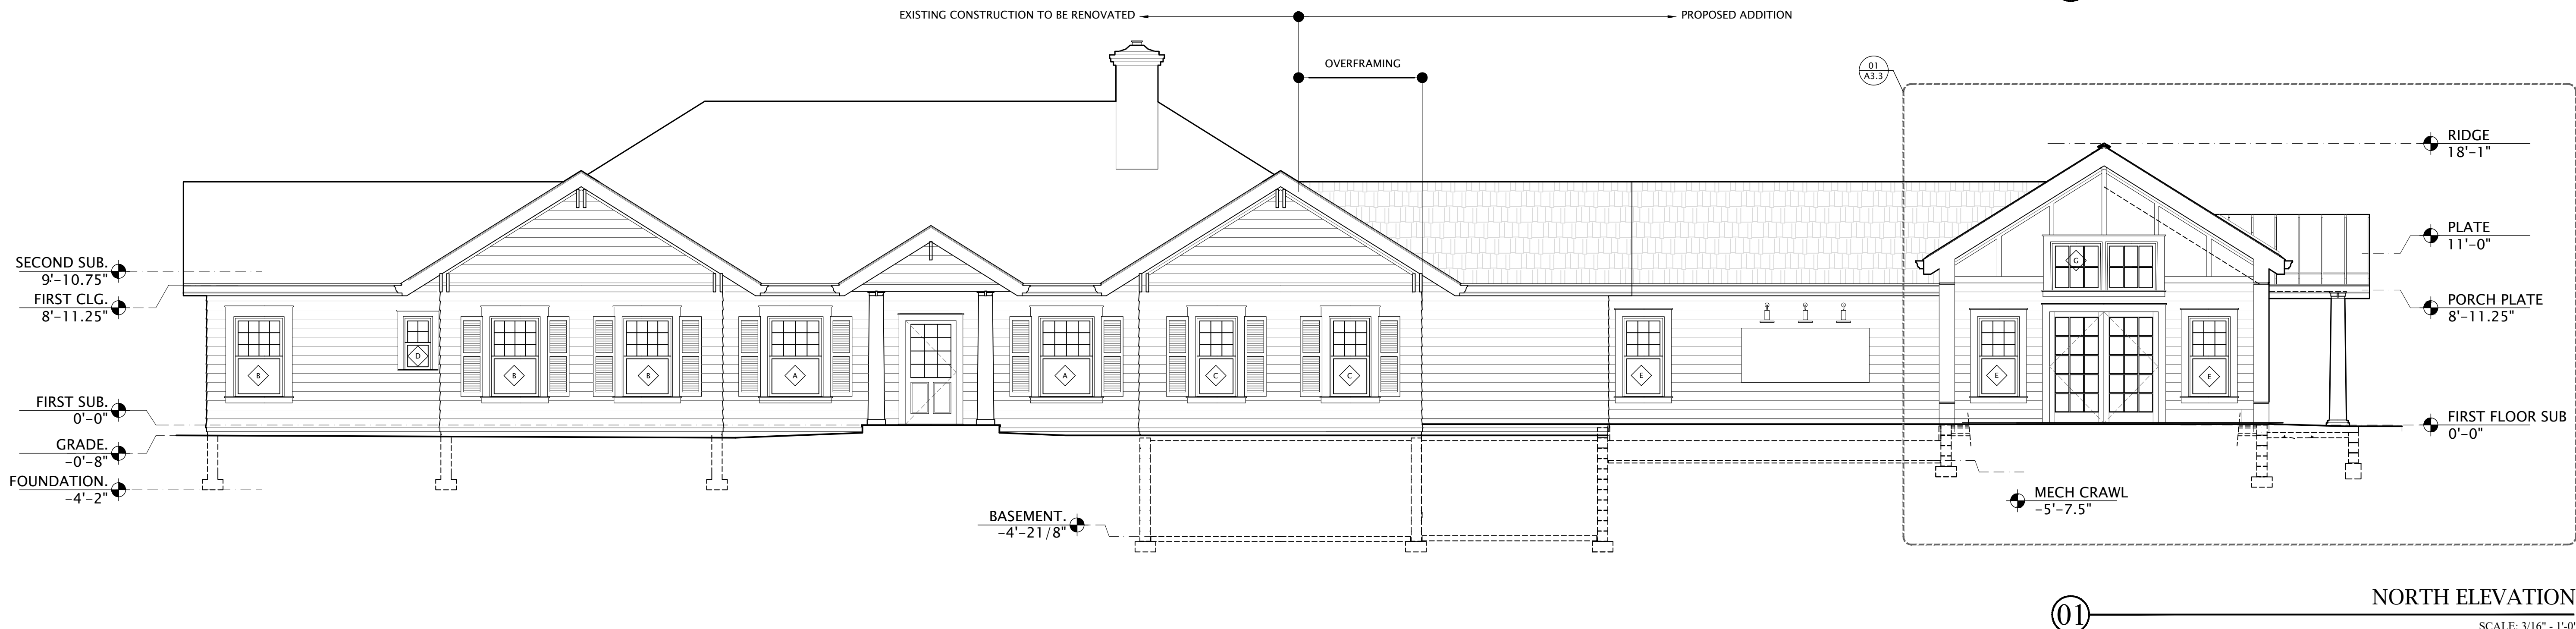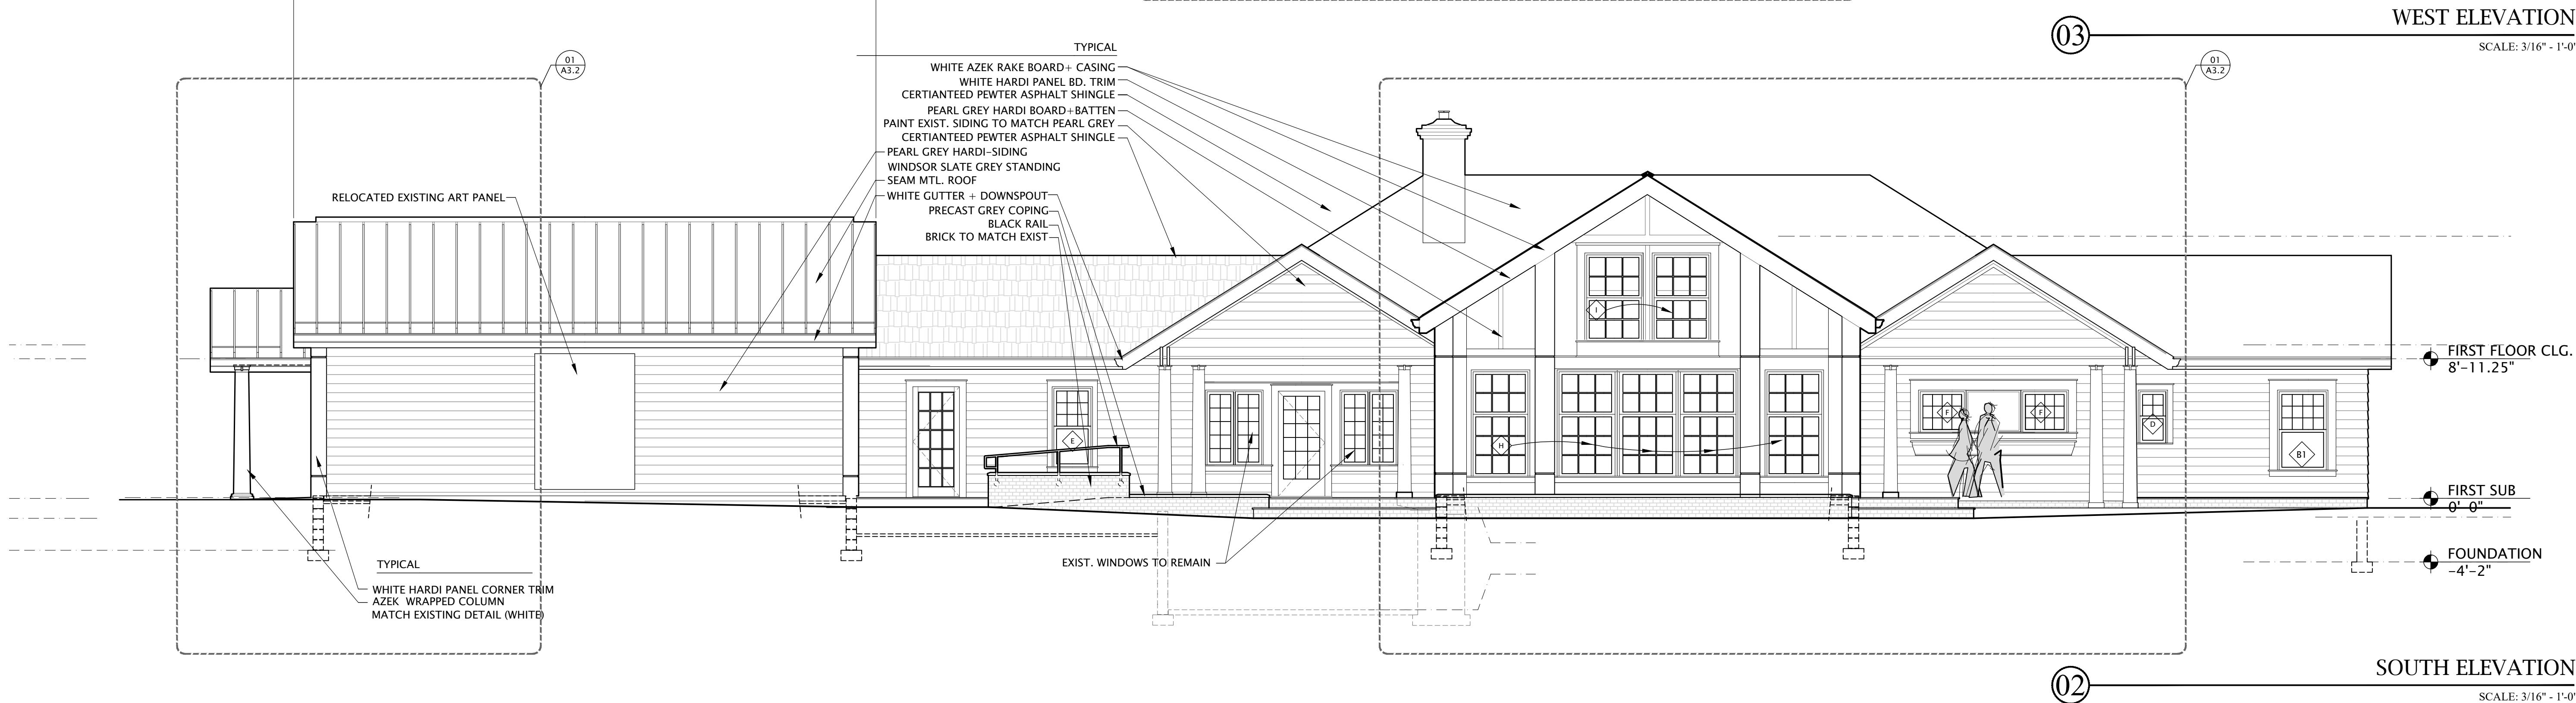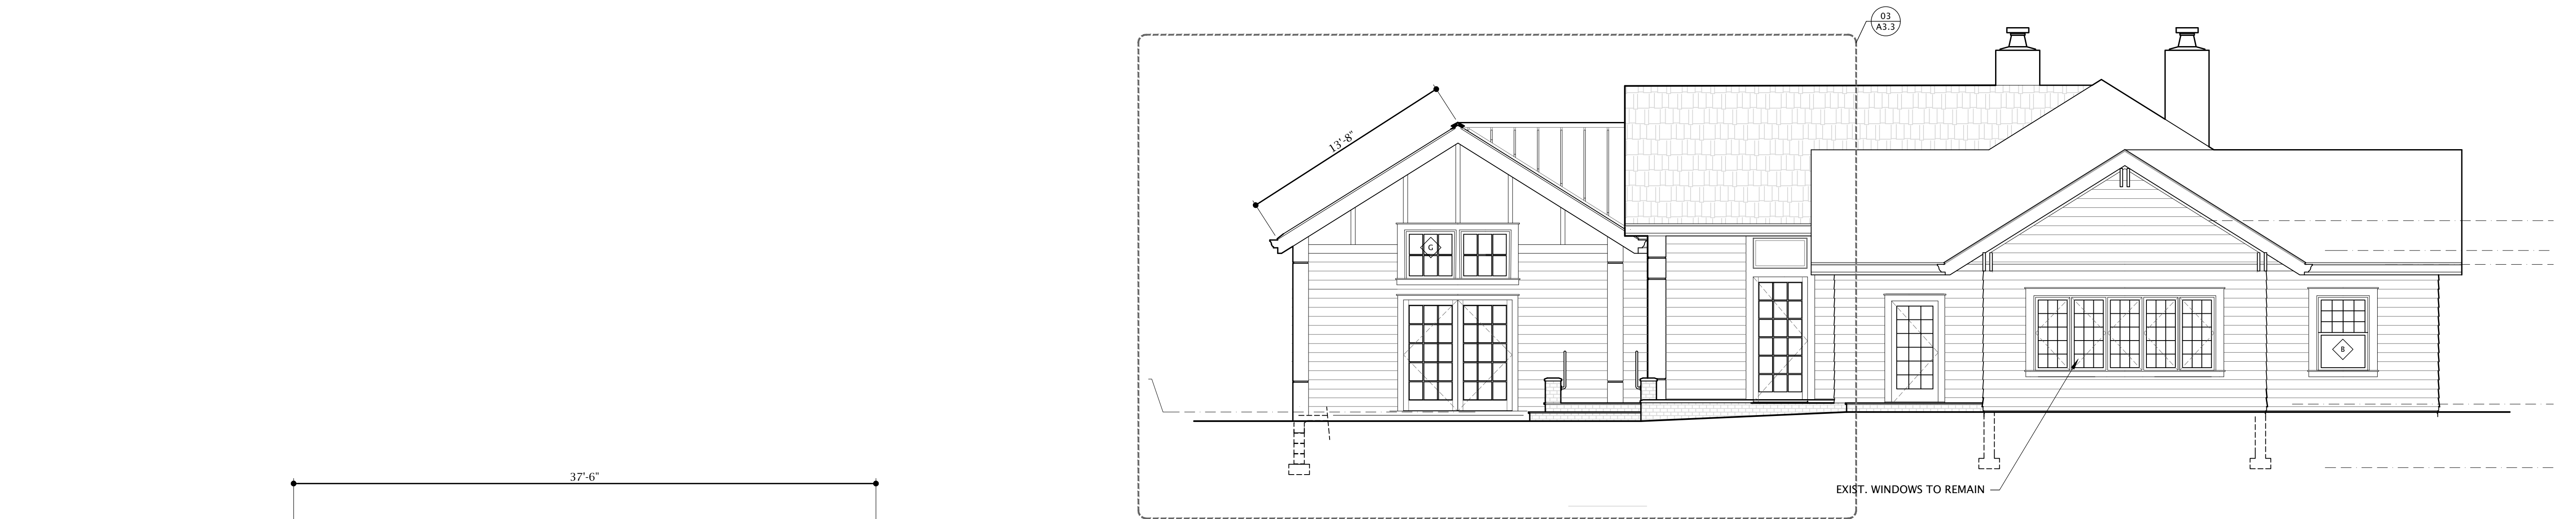

RUFFING MONTESSORI SCHOOL
DESIGN HOUSE



174112 SHELBOURNE
CLEVELAND HEIGHTS OHIO 44118

STRUCT.+INT. NOV 13 2023
PRICING NOV 06 2023
DESIGN DEV. OCT 04 2023
EXIST COND. AUG 31 2023
PROJECT #: 2114

A
3.0


WINDOW LEGEND

TRADITIONAL WINDOW UNITS SHALL BE CLAD SIMULATED DIVIDED LITE MARVIN ULTIMATE COLLECTION BLACK w/ PRIMED INTERIOR
SIZES LISTED BELOW ARE FOR REFERENCE ONLY PLEASE FIELD VERIFY EXIST. ROUGH OPENINGS FOR PROPOSED REPLACEMENT UNITS

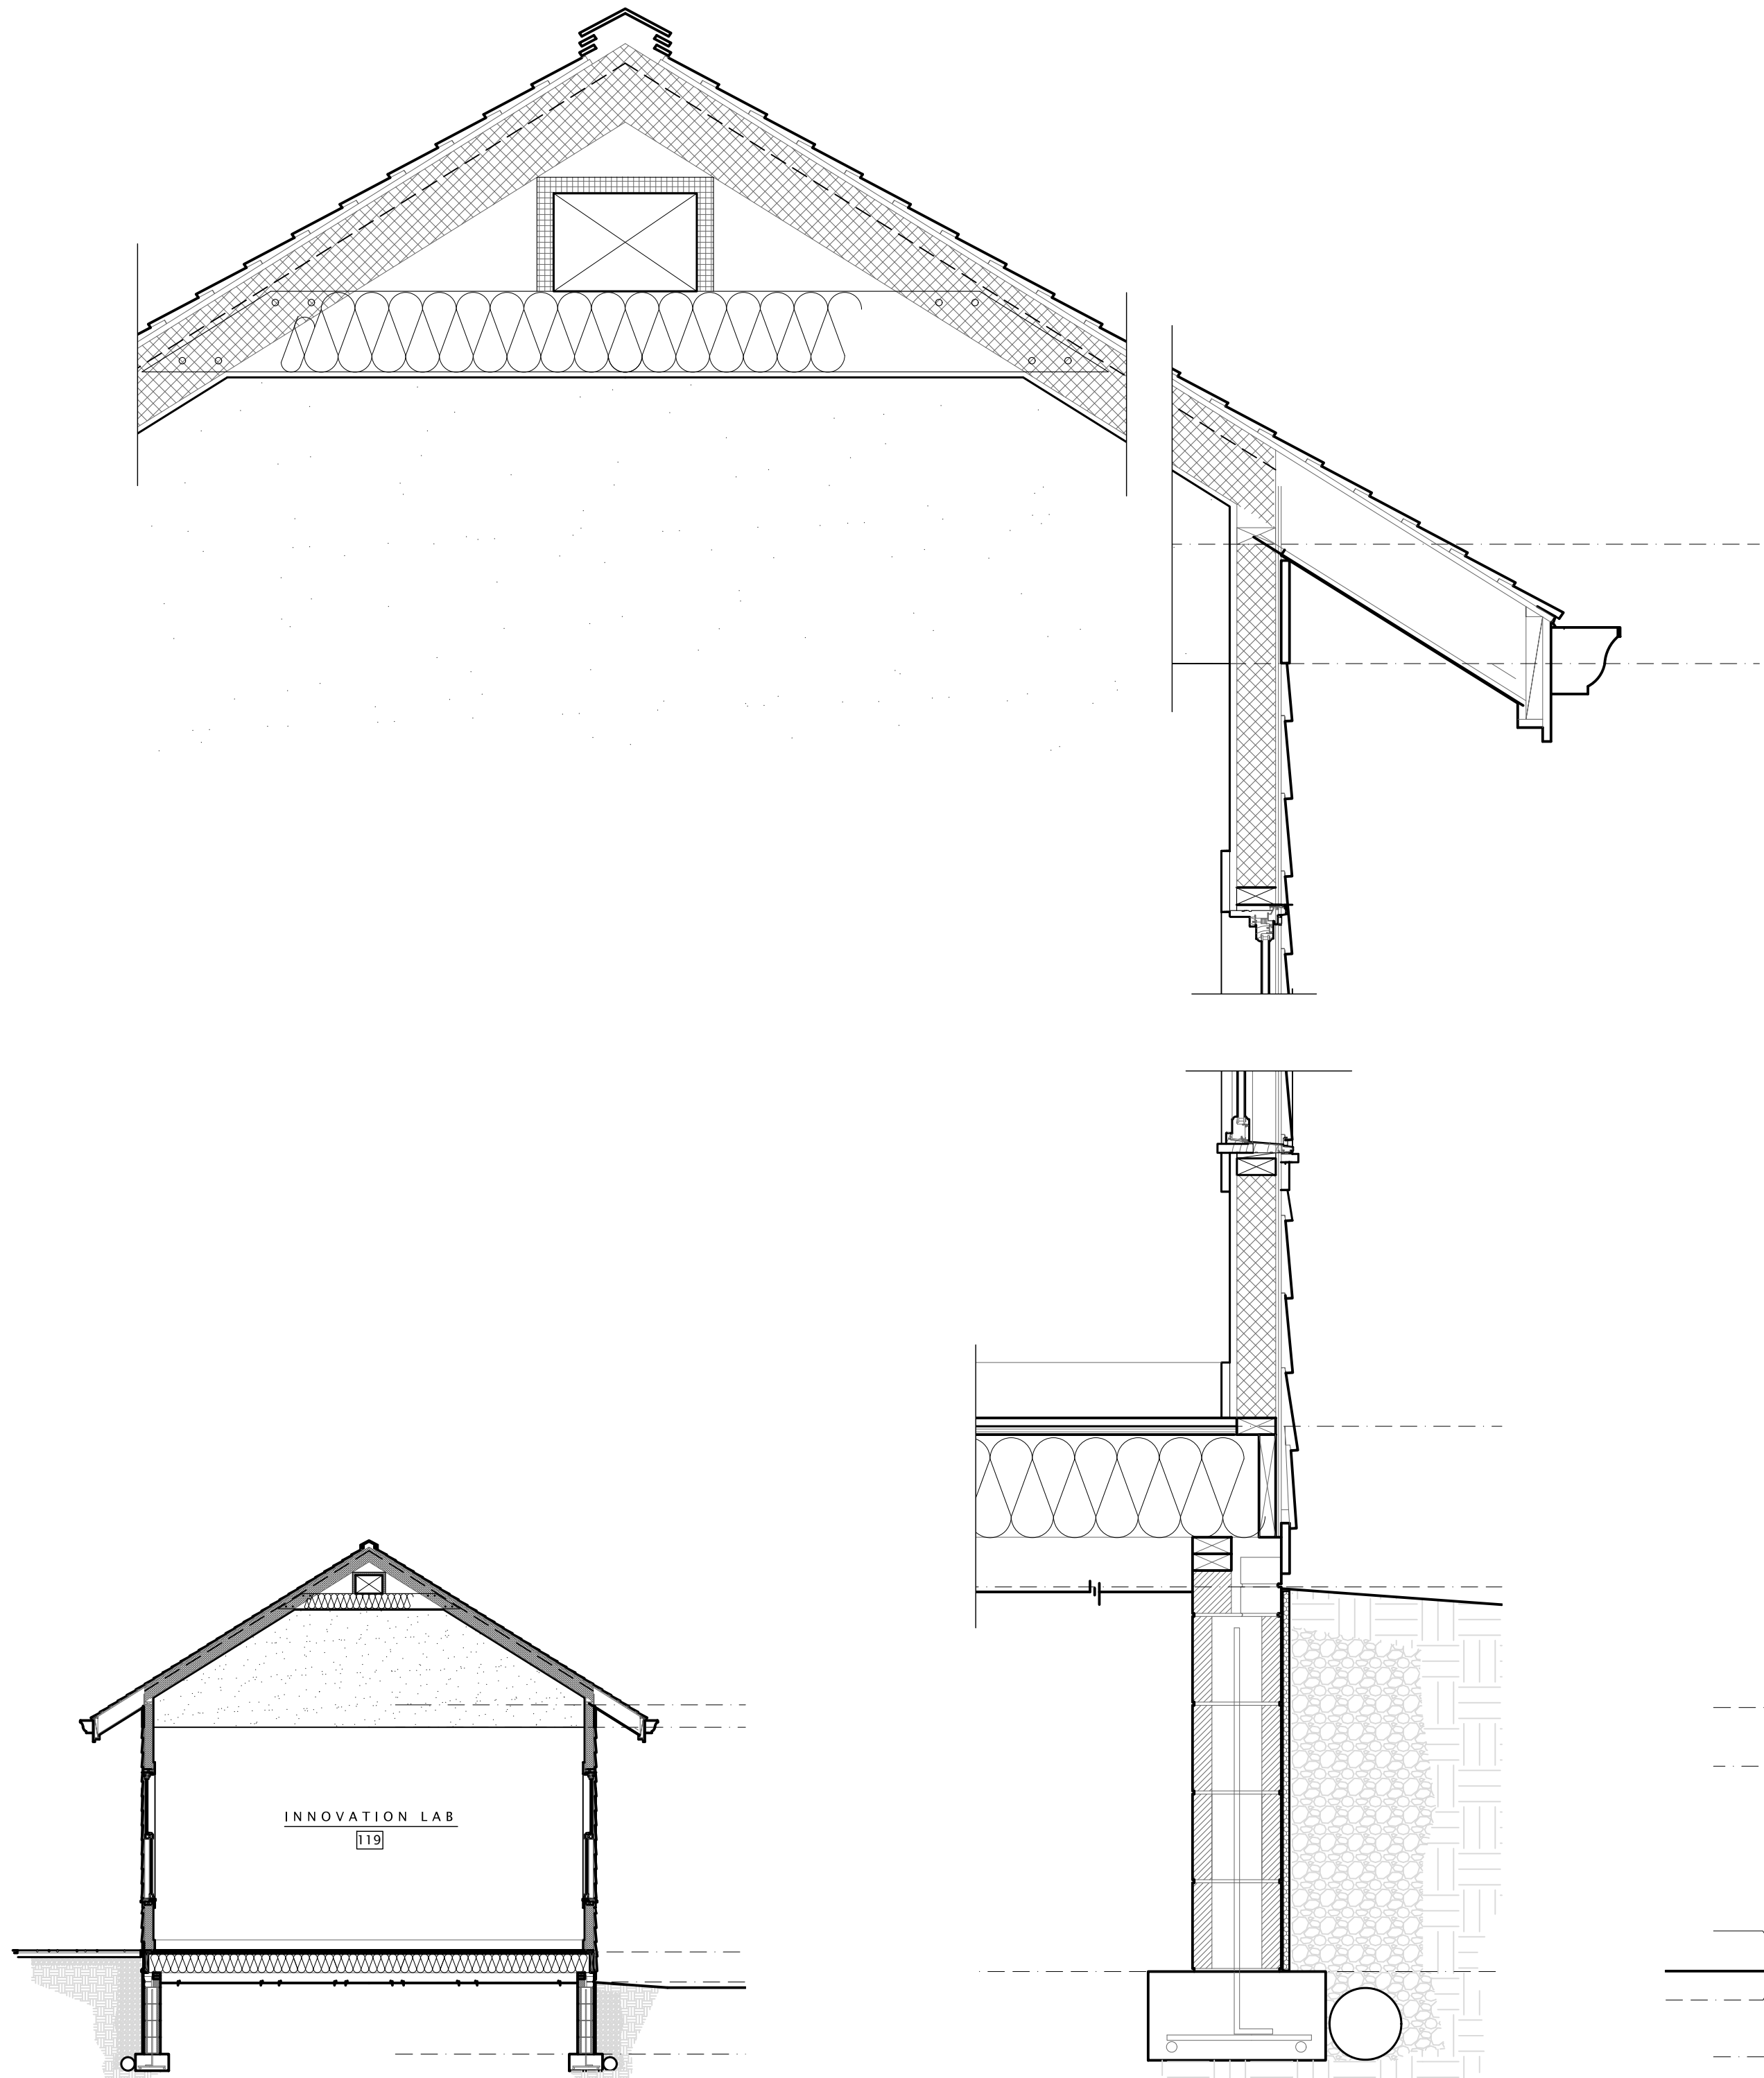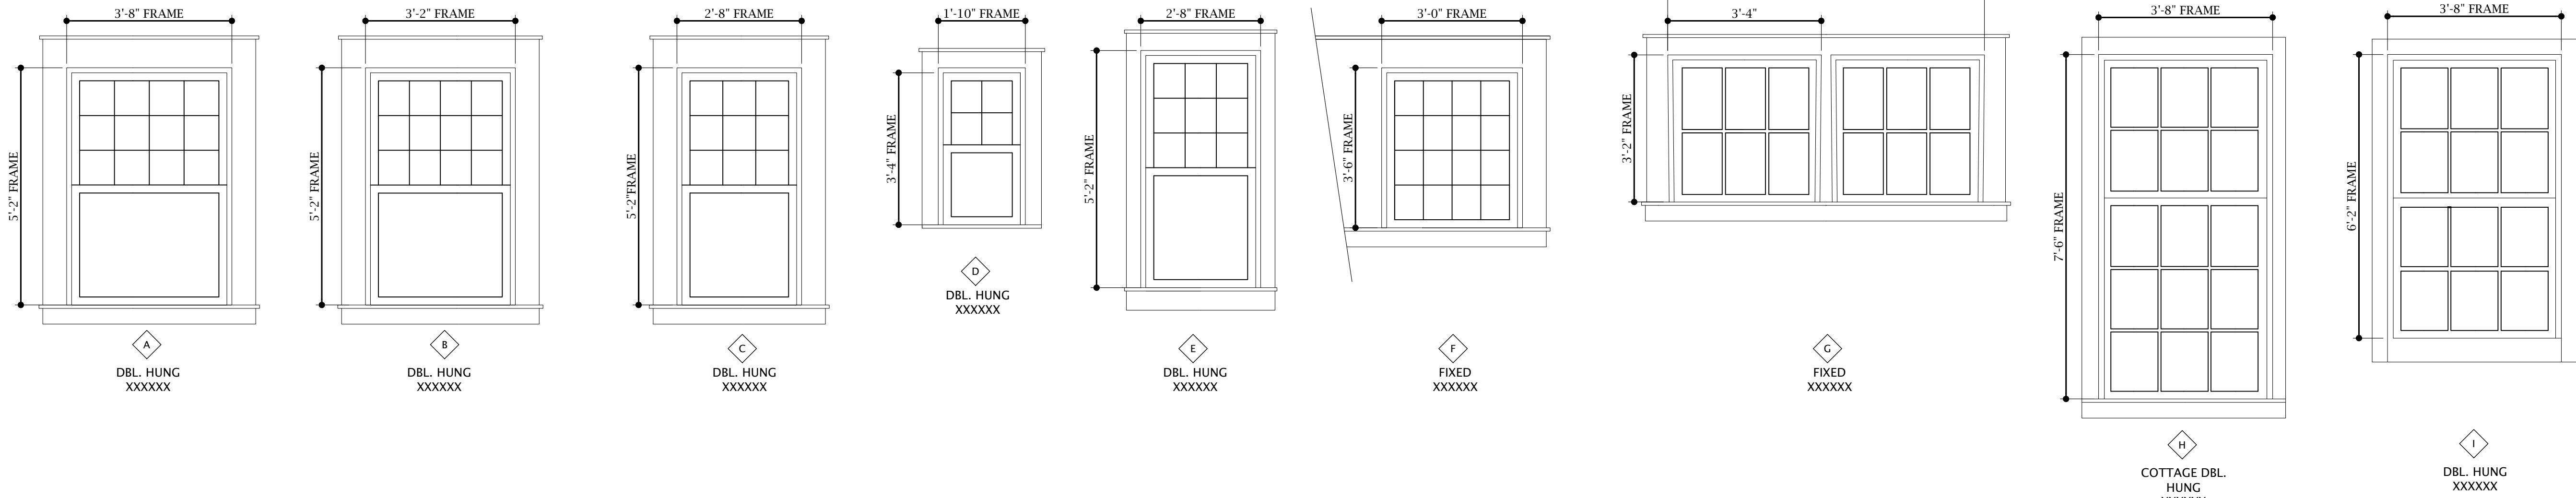


03 BUILDING SECTION
SCALE: 3/16" - 1'-0"

02 BUILDING SECTION
SCALE: 3/16" - 1'-0"

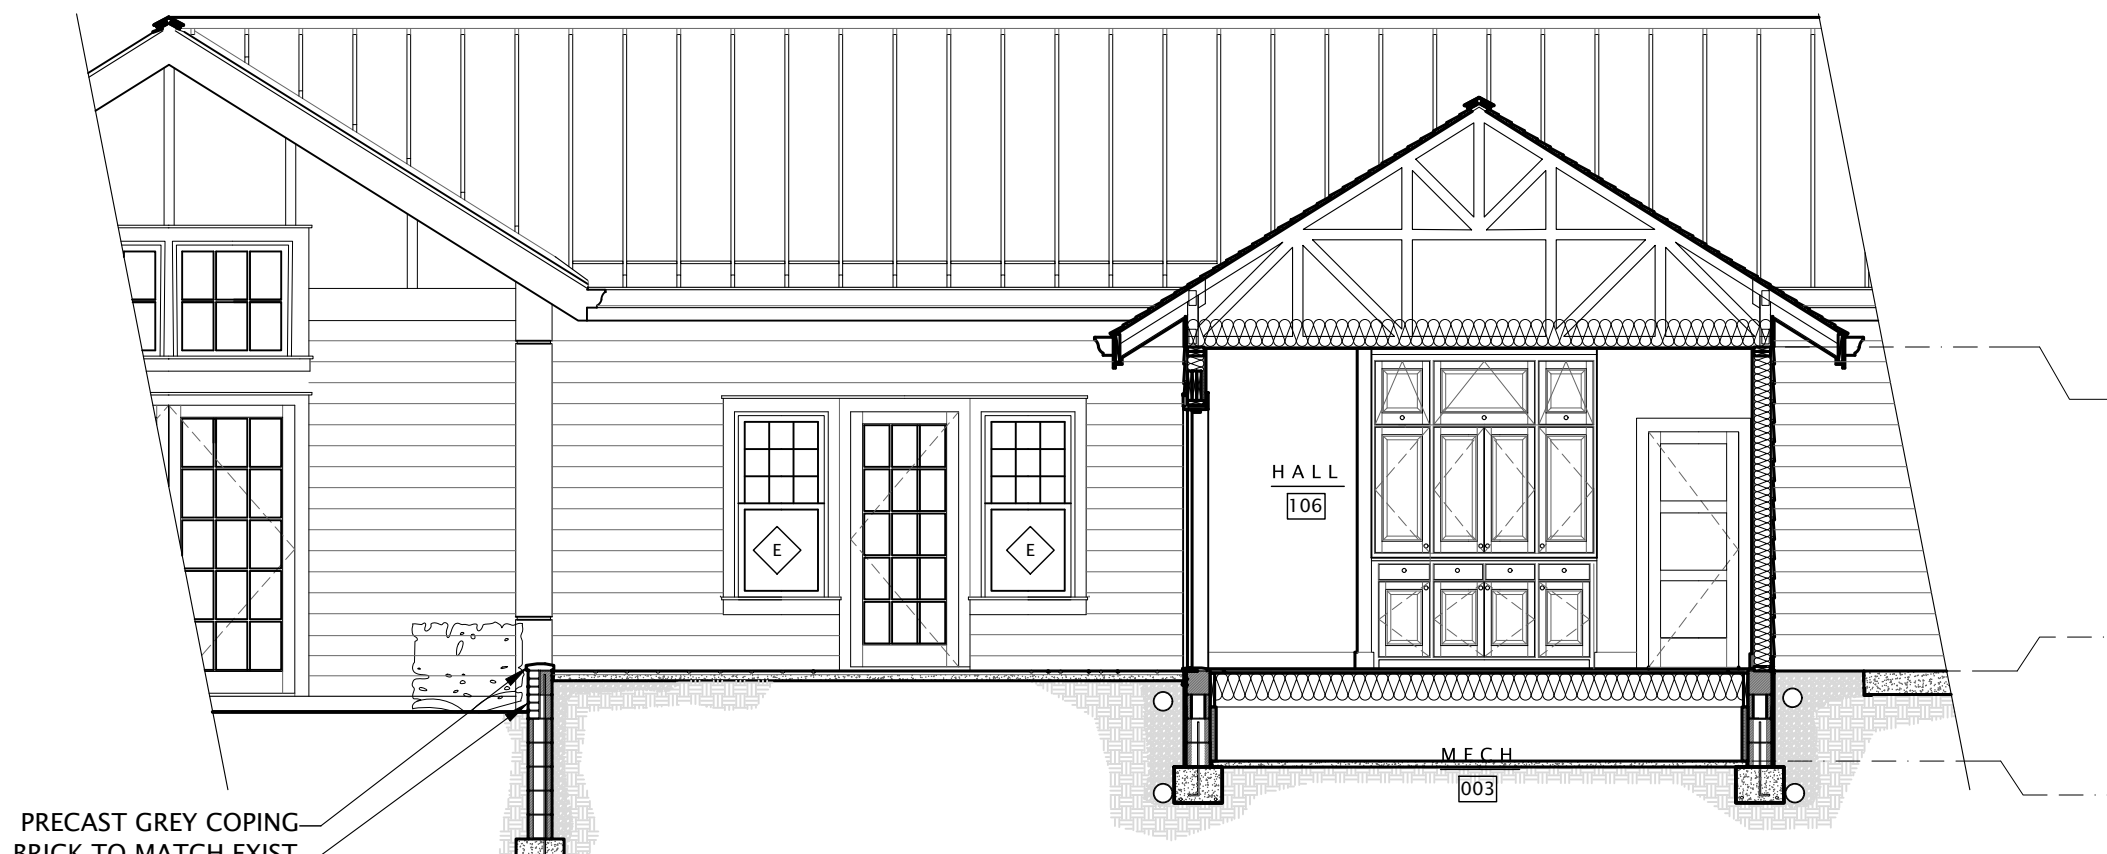


04 PARTIAL WEST ELEVATION + BUILDING SECTION
SCALE: 3/16" - 1'-0"

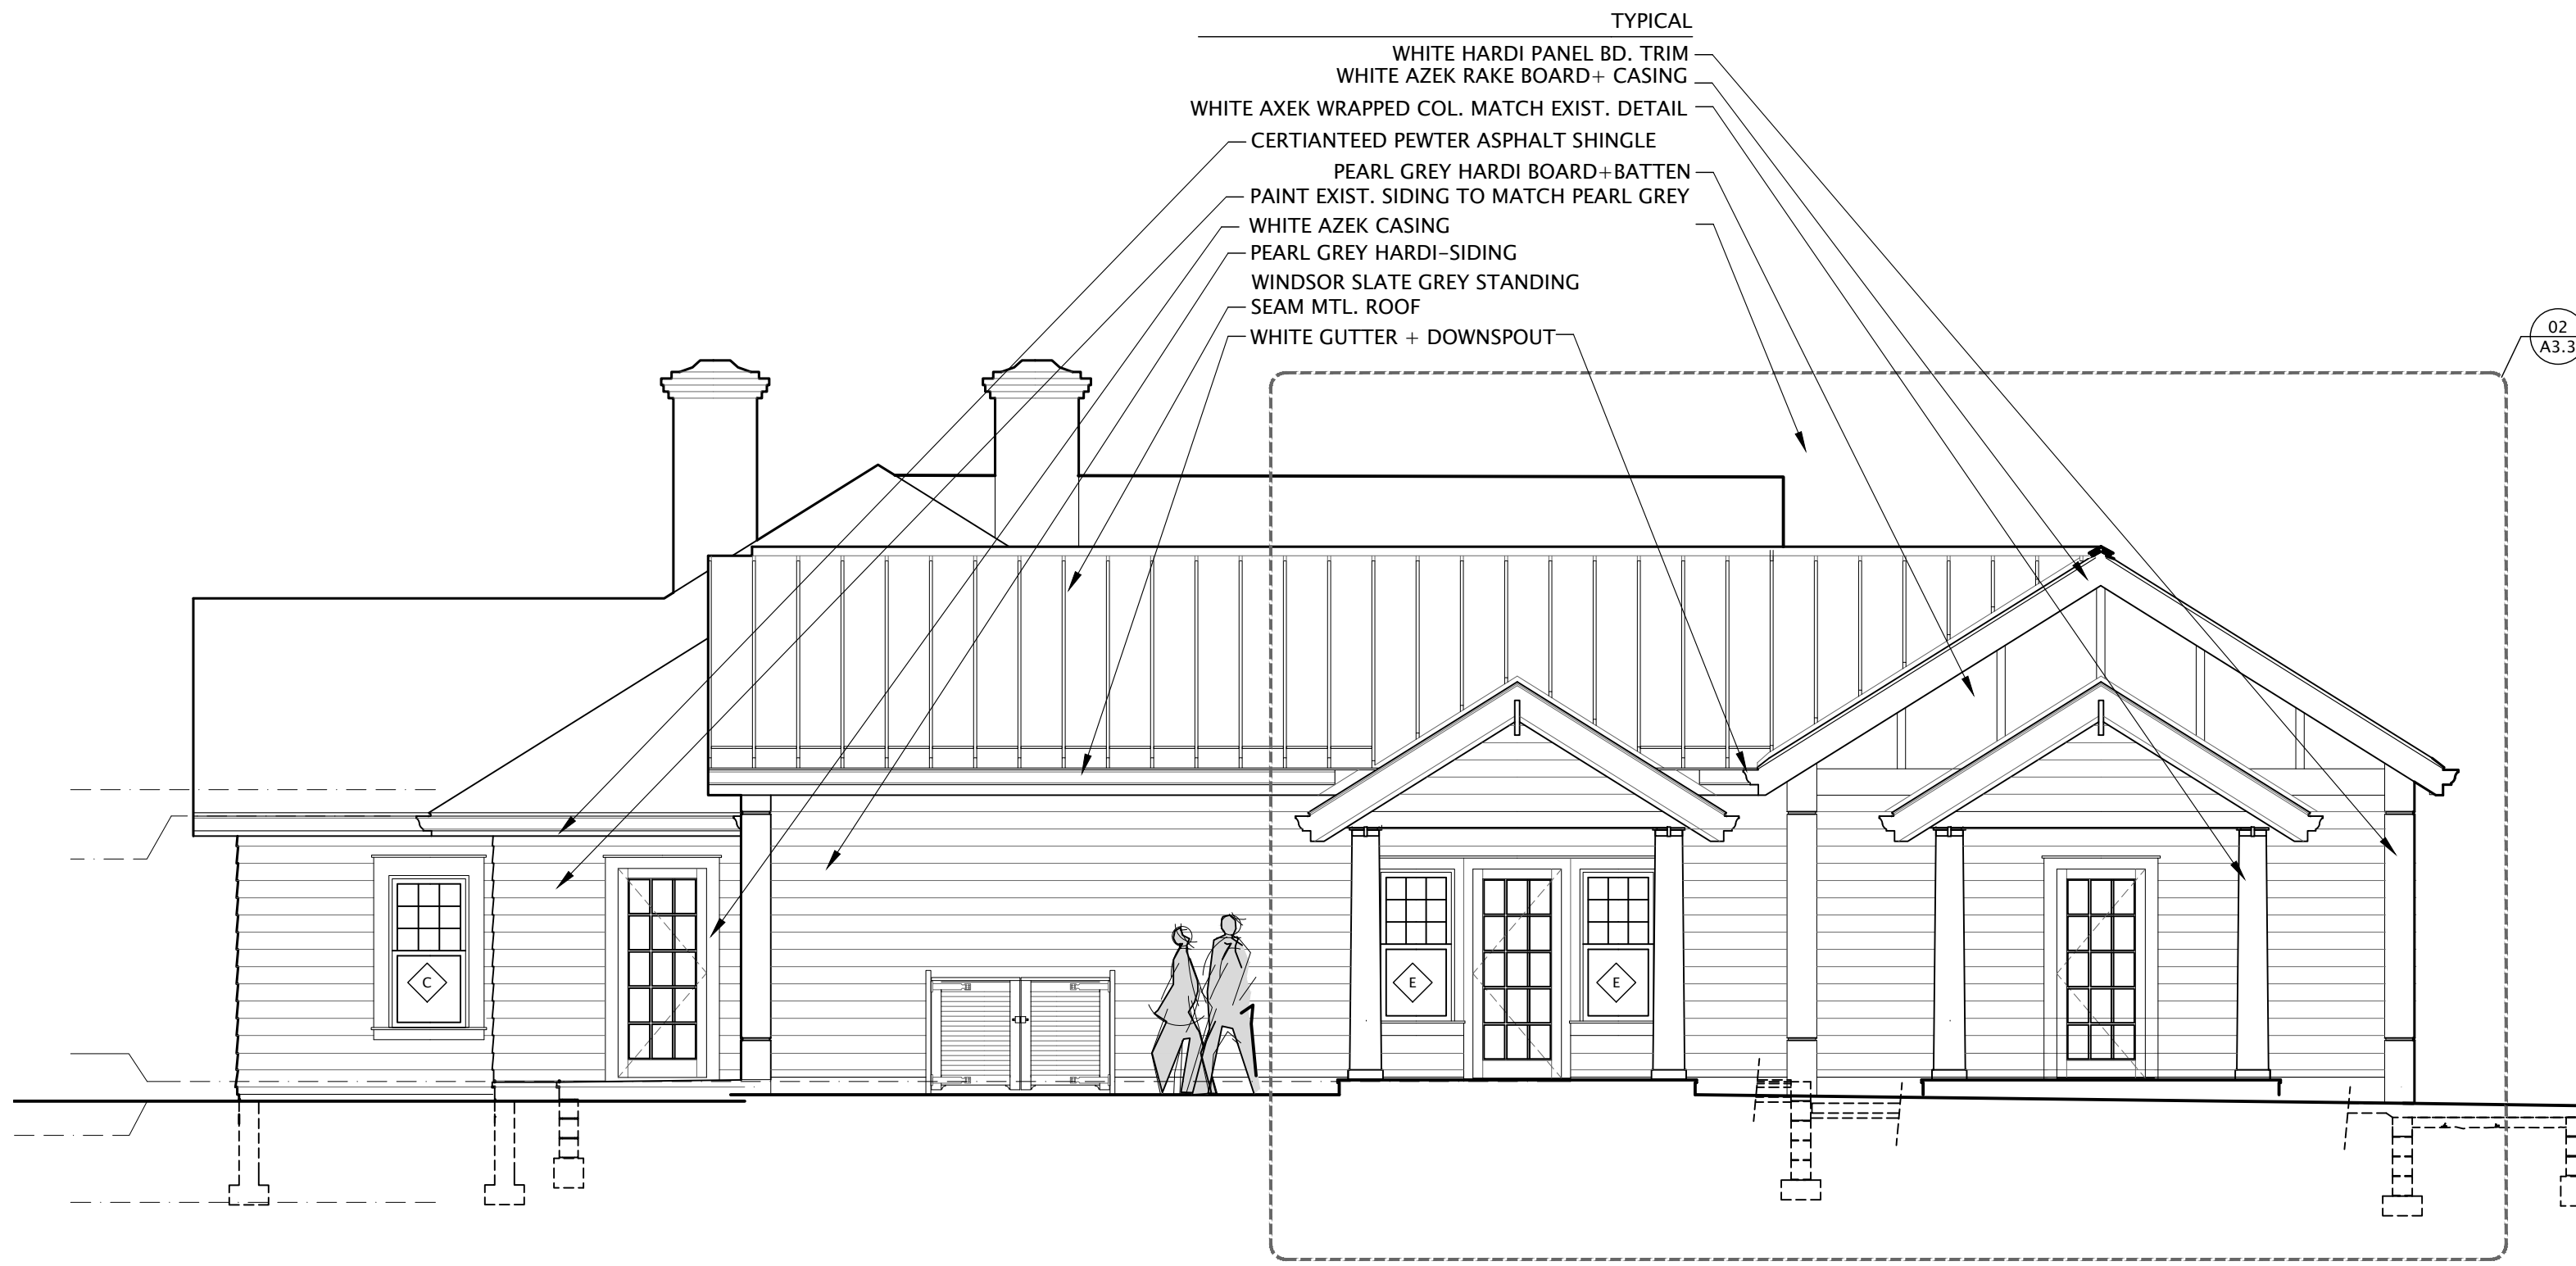

01 EAST ELEVATION
SCALE: 3/16" - 1'-0"

MATTHEW WOLF ARCHITECT
1814 EAST 40TH SUITE 3B / CLEVELAND OH 44103
MATT@MATTWOLFARCHITECT.COM / 216 235 5381

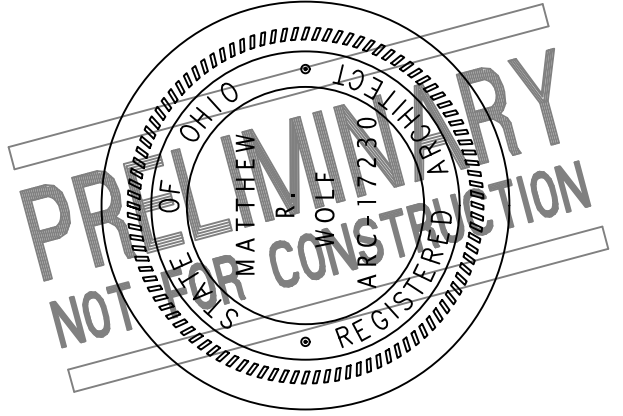

MATTHEW R WOLF
LICENSE #17230
EXP. DATE 12/31/2023



RUFFING MONTESSORI SCHOOL
DESIGN HOUSE

174112 SHELBOURNE
CLEVELAND HEIGHTS OHIO 44118

STRUCT.+INT. NOV 13 2023
PRICING NOV 06 2023
DESIGN DEV. OCT 04 2023
EXIST COND. AUG 31 2023
PROJECT #: 2114

A
3.1

BUILDING ELEVATION

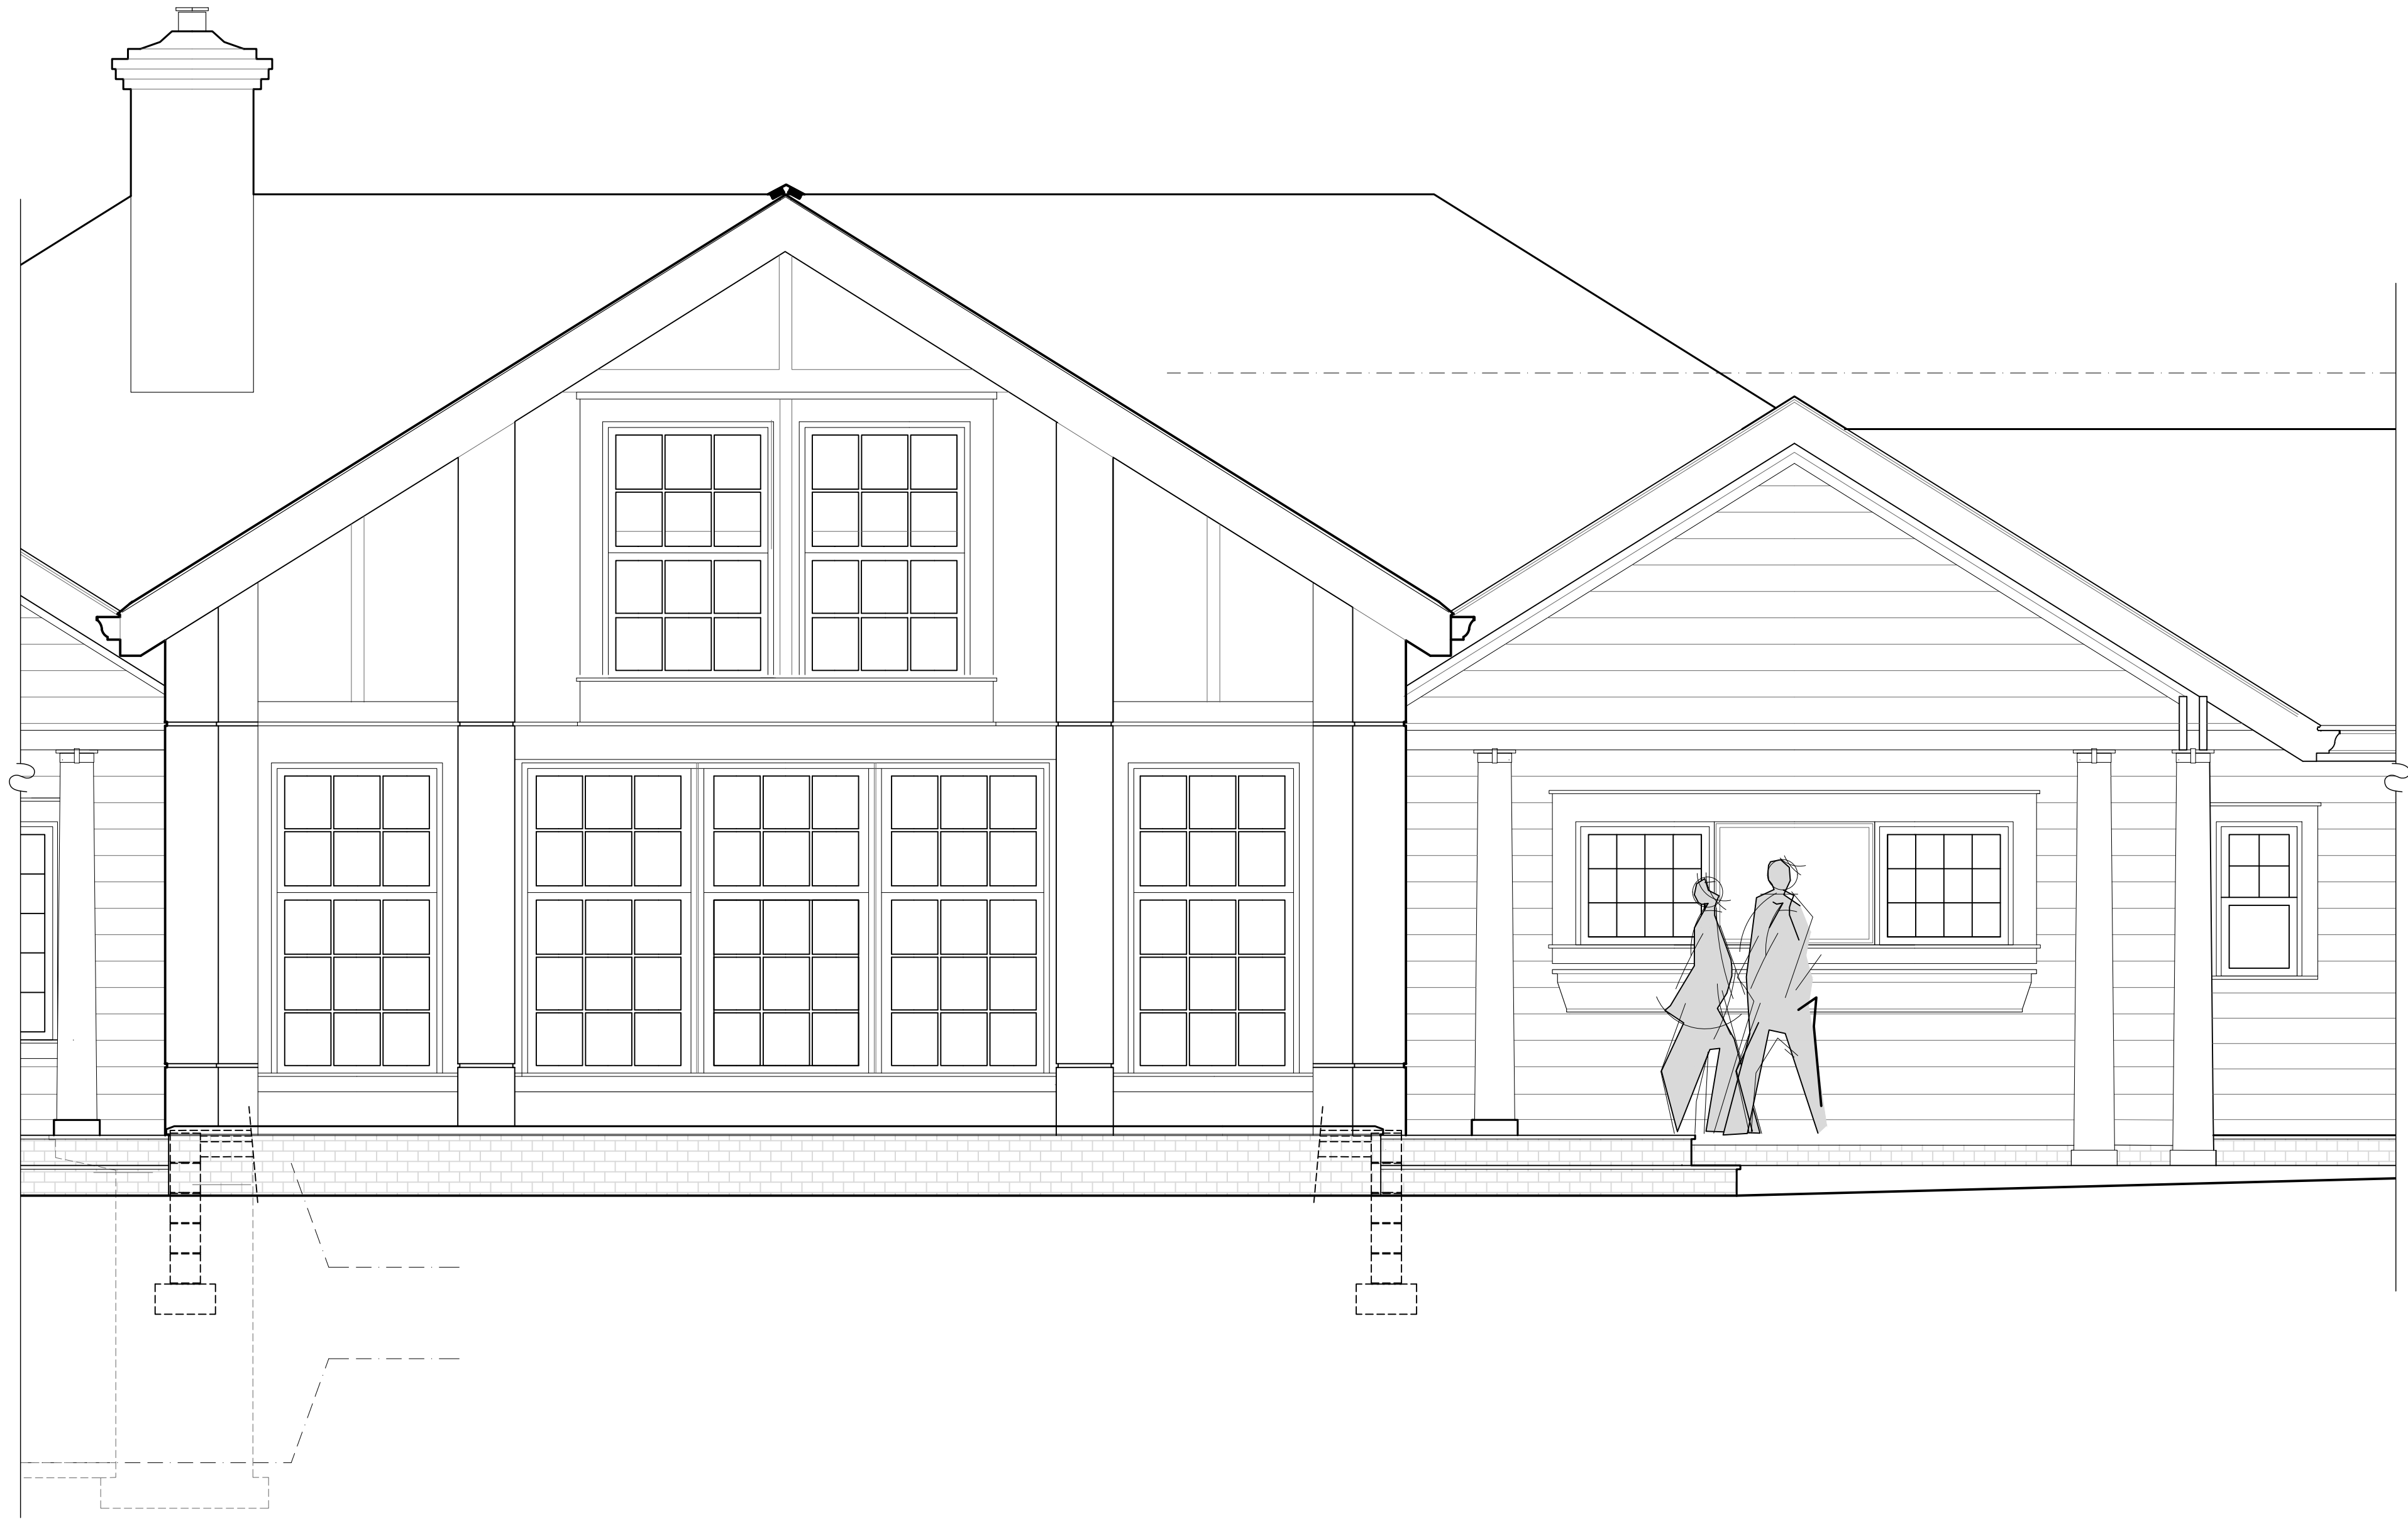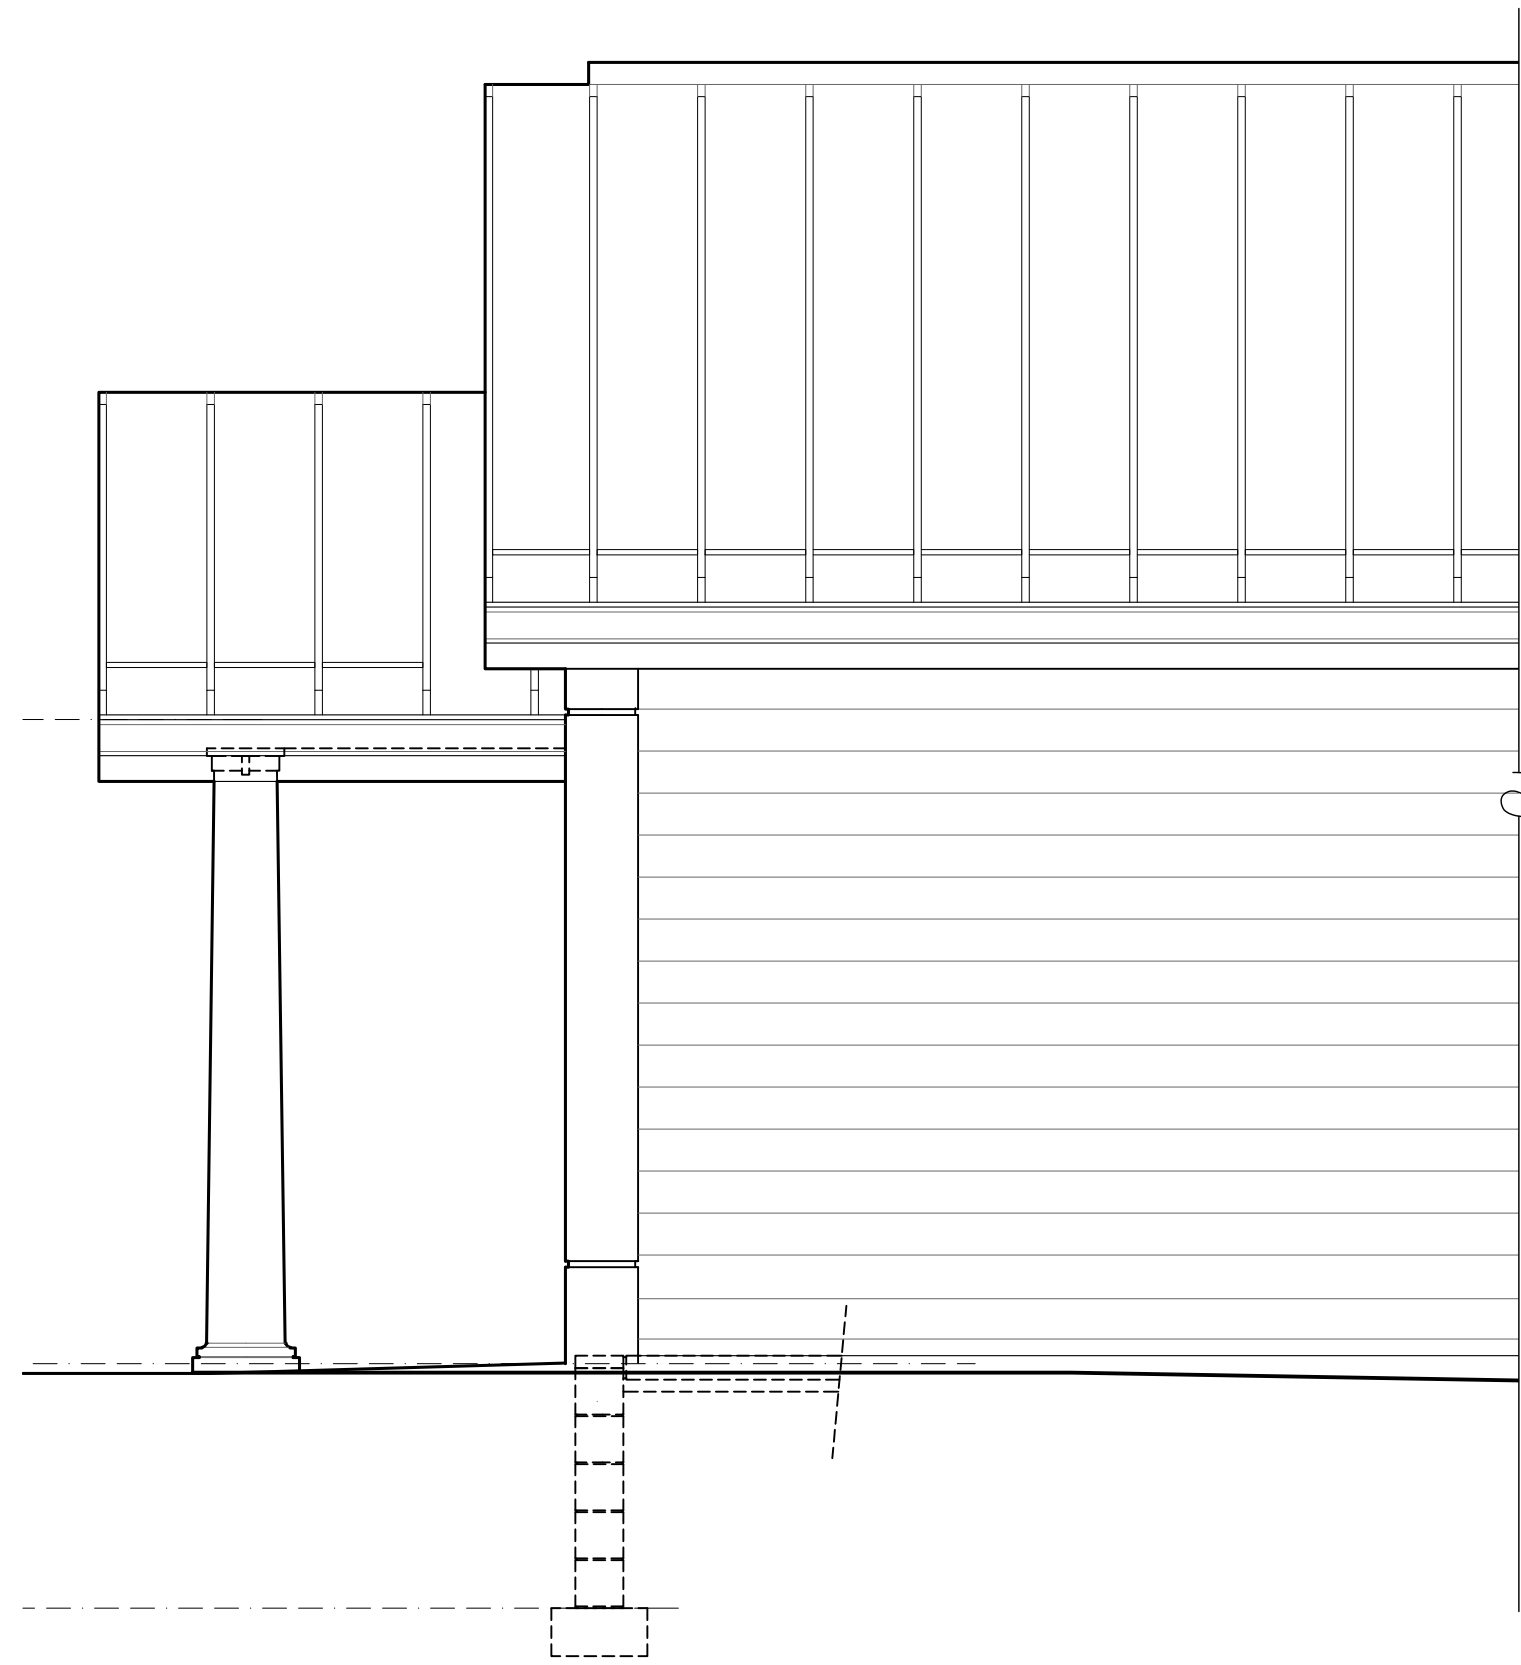

02

PARTIAL ENLARGED SOUTHERN ELEVATION

SCALE: 3/8" = 1'-0"


01

PARTIAL ENLARGED SOUTHERN ELEVATION

SCALE: 3/8" = 1'-0"



MATTHEW WOLF ARCHITECT
1814 EAST 40TH SUITE 3B / CLEVELAND OH 44103
MATT@MATTWOLFARCHITECT.COM / 216 235 5381

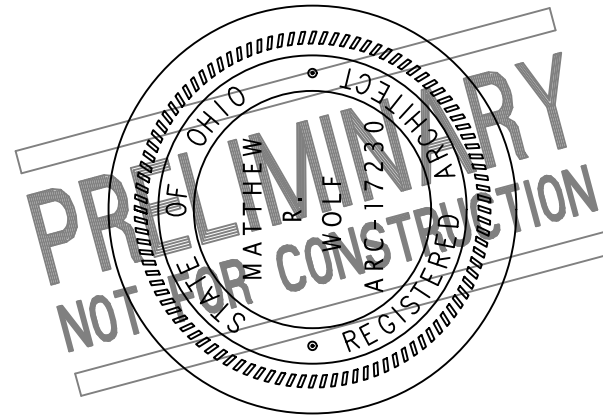

MATTHEW R WOLF
LICENSE #17230
EXP. DATE 12/31/2023

RUFFING MONTESSORI SCHOOL
DESIGN HOUSE

174112 SHELburne
CLEVELAND HEIGHTS OHIO 44118

STRUCT-INT. NOV 13 2023
PRICING NOV 06 2023
DESIGN DEV. OCT 04 2023
EXIST COND. AUG 31 2023
PROJECT #: 2114

A
3.2


ENLARGED ELEVATIONS



ENLARGED PARTIAL EASTERN ELEVATION
SCALE: 3/8" = 1'-0"




ENLARGED PARTIAL WESTERN ELEVATION
SCALE: 3/8" = 1'-0"

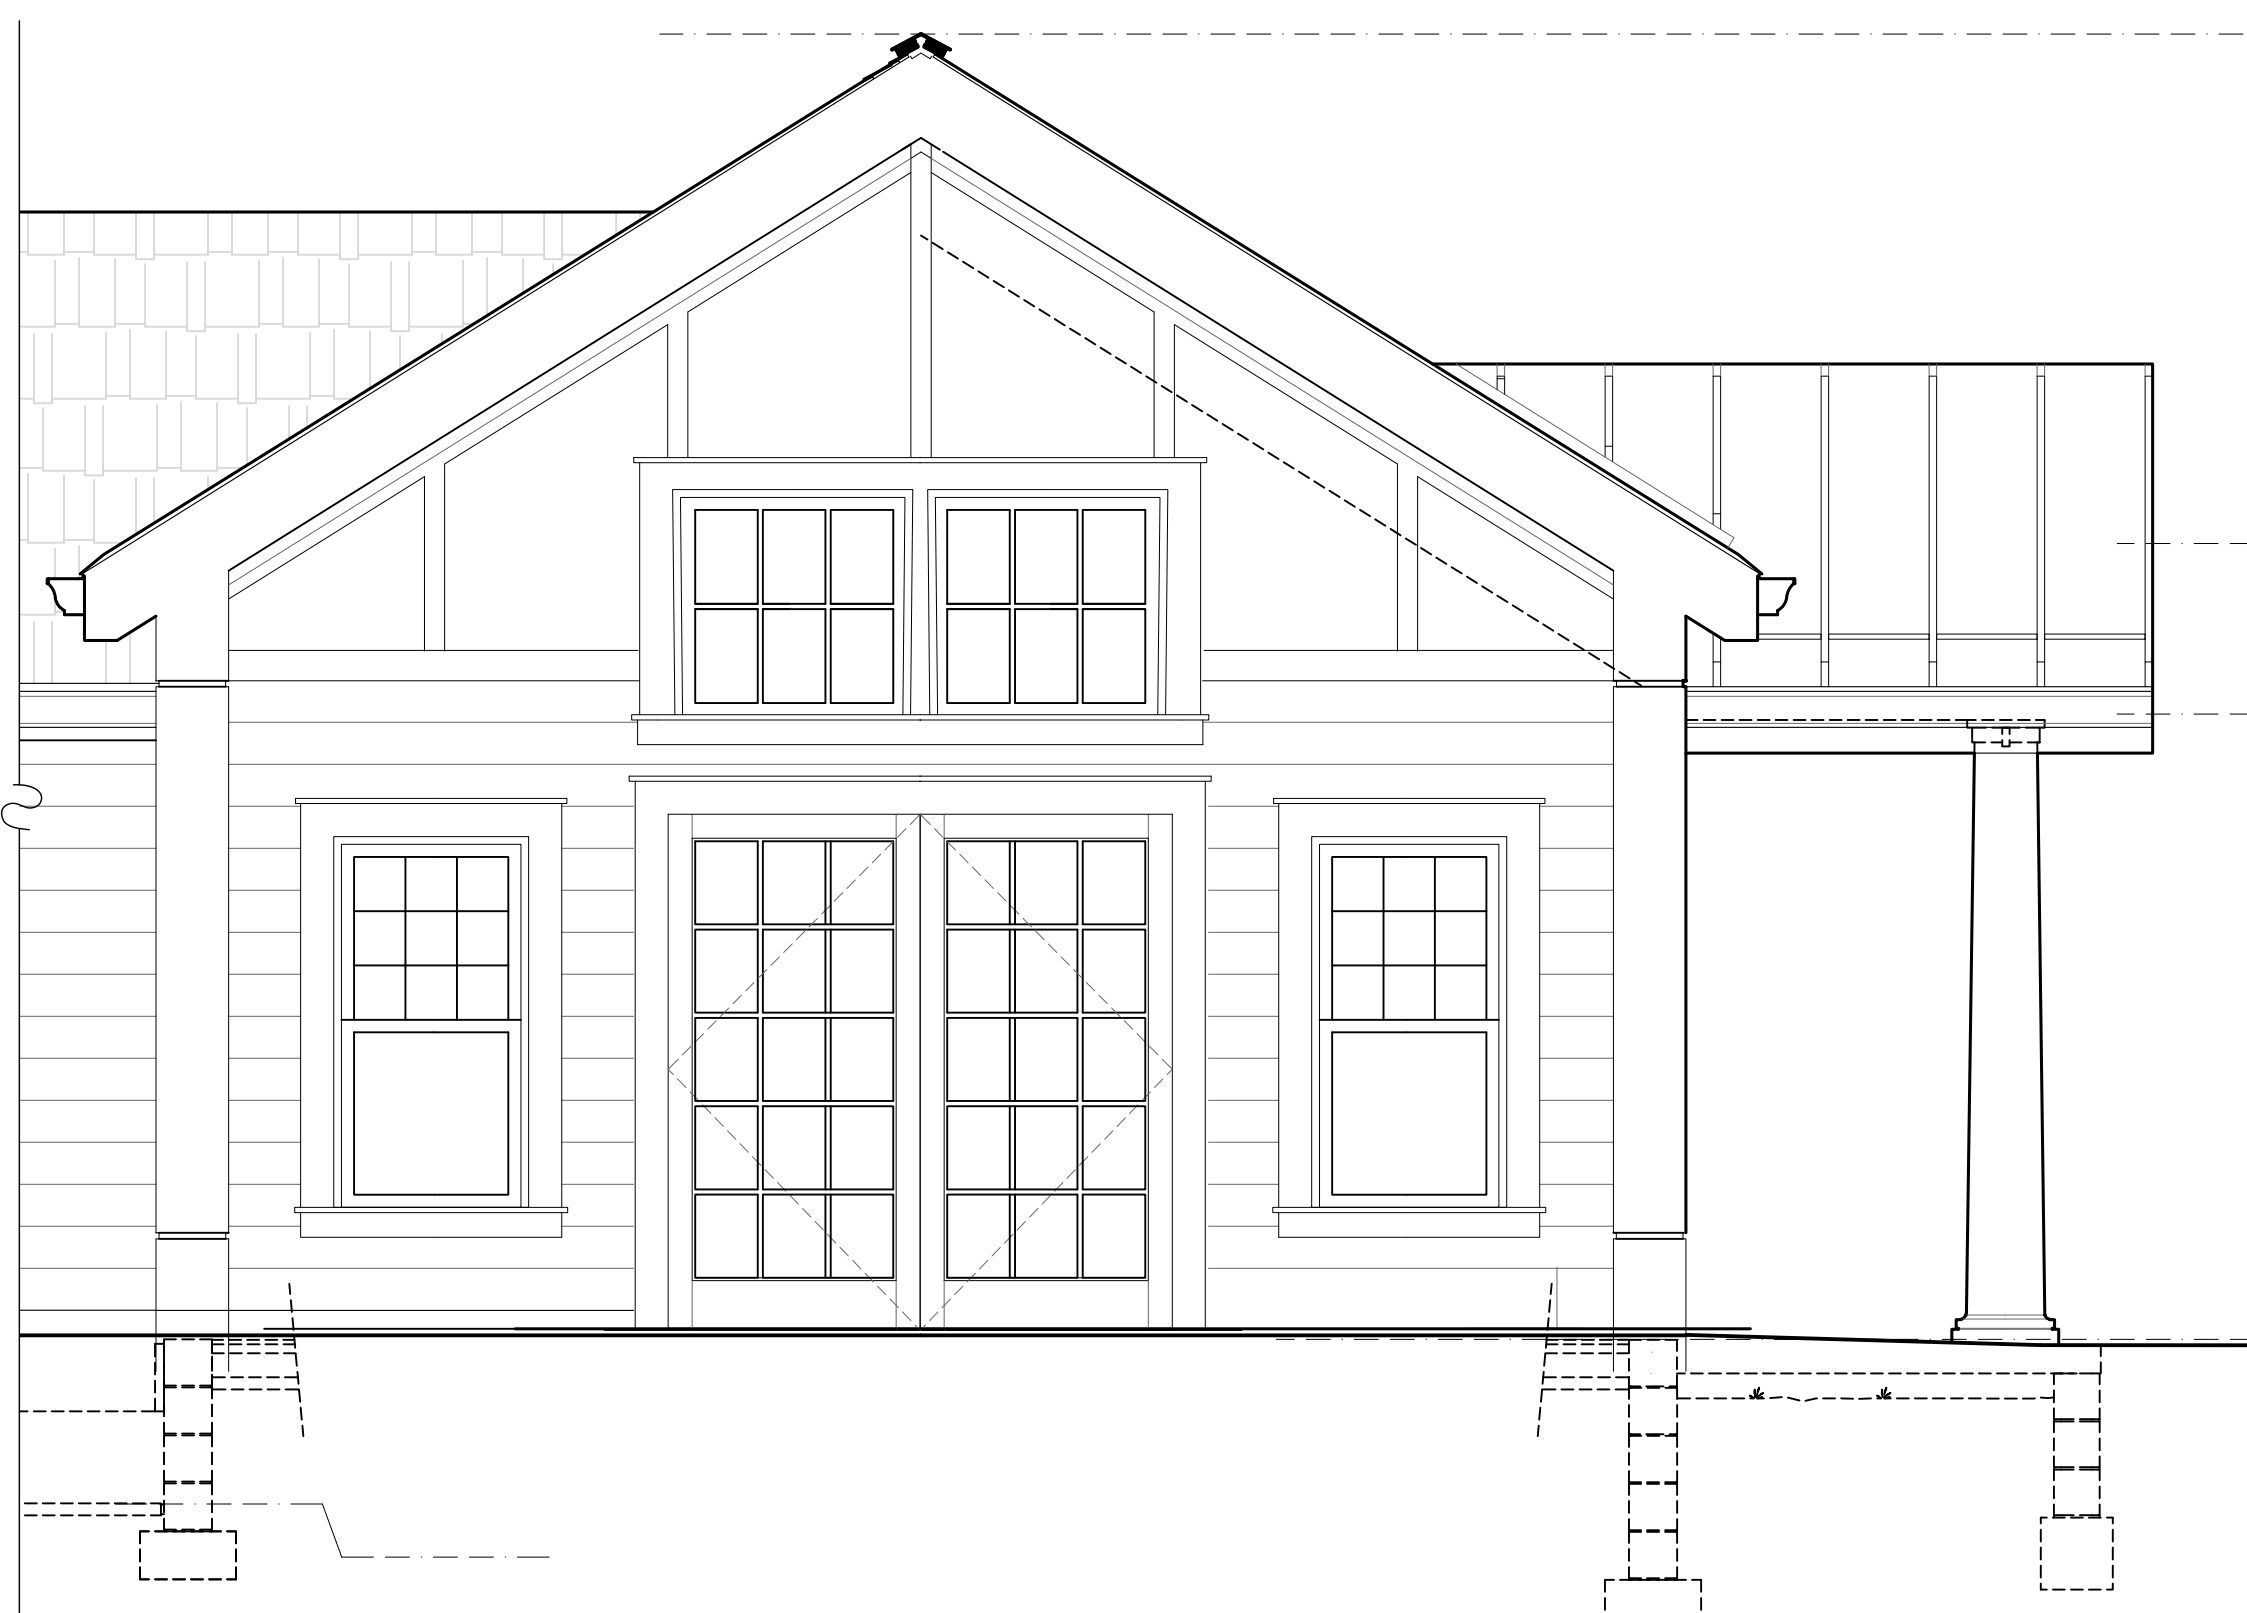

ENLARGED PARTIAL NORTHERN ELEVATION
SCALE: 3/8" = 1'-0"

MATTHEW WOLF ARCHITECT
1814 EAST 40TH SUITE 3B / CLEVELAND OH 44103
MATT@MATTWOLFARCHITECT.COM / 216 235 5381

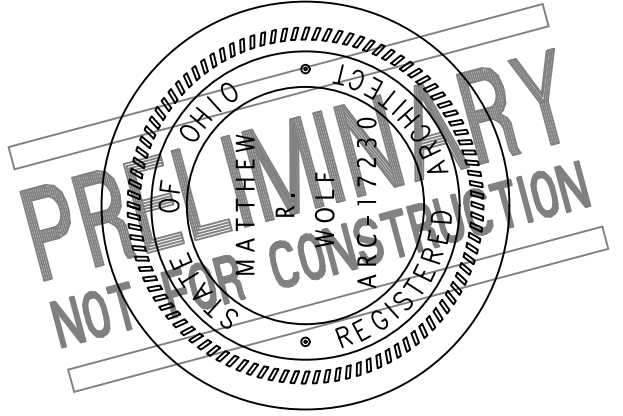

MATTHEW R WOLF
LICENSE #17230
EXP. DATE 12/31/2023


RUFFING MONTESSORI SCHOOL
DESIGN HOUSE

174112 SHELBOURNE
CLEVELAND HEIGHTS OHIO 44118

STRUCT+INT. NOV 13 2023
PRICING NOV 06 2023
DESIGN DEV. OCT 04 2023
EXIST COND. AUG 31 2023
PROJECT #: 2114

A
3.3

FRONT PORCH SECTION

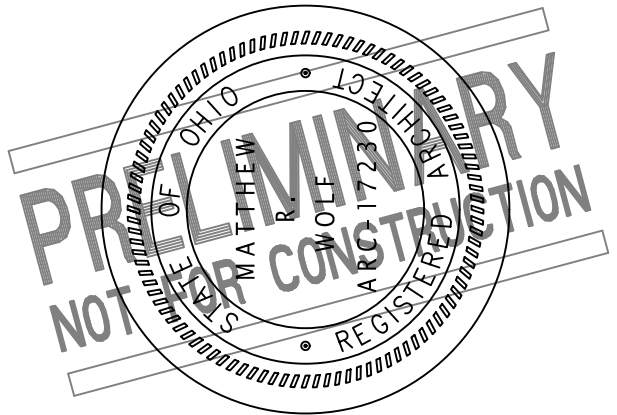

MATTHEW R WOLF
LICENSE #17230
EXP. DATE 12/31/2023


RUFFING MONTESSORI SCHOOL
DESIGN HOUSE


174112 SHELBOURNE
CLEVELAND HEIGHTS OHIO 44118

STRUCT+INT. NOV 13 2023
PRICING NOV 06 2023
DESIGN DEV. OCT 04 2023
EXIST COND. AUG 31 2023
PROJECT #: 2114


A
4.0

BUILDING SECTIONS


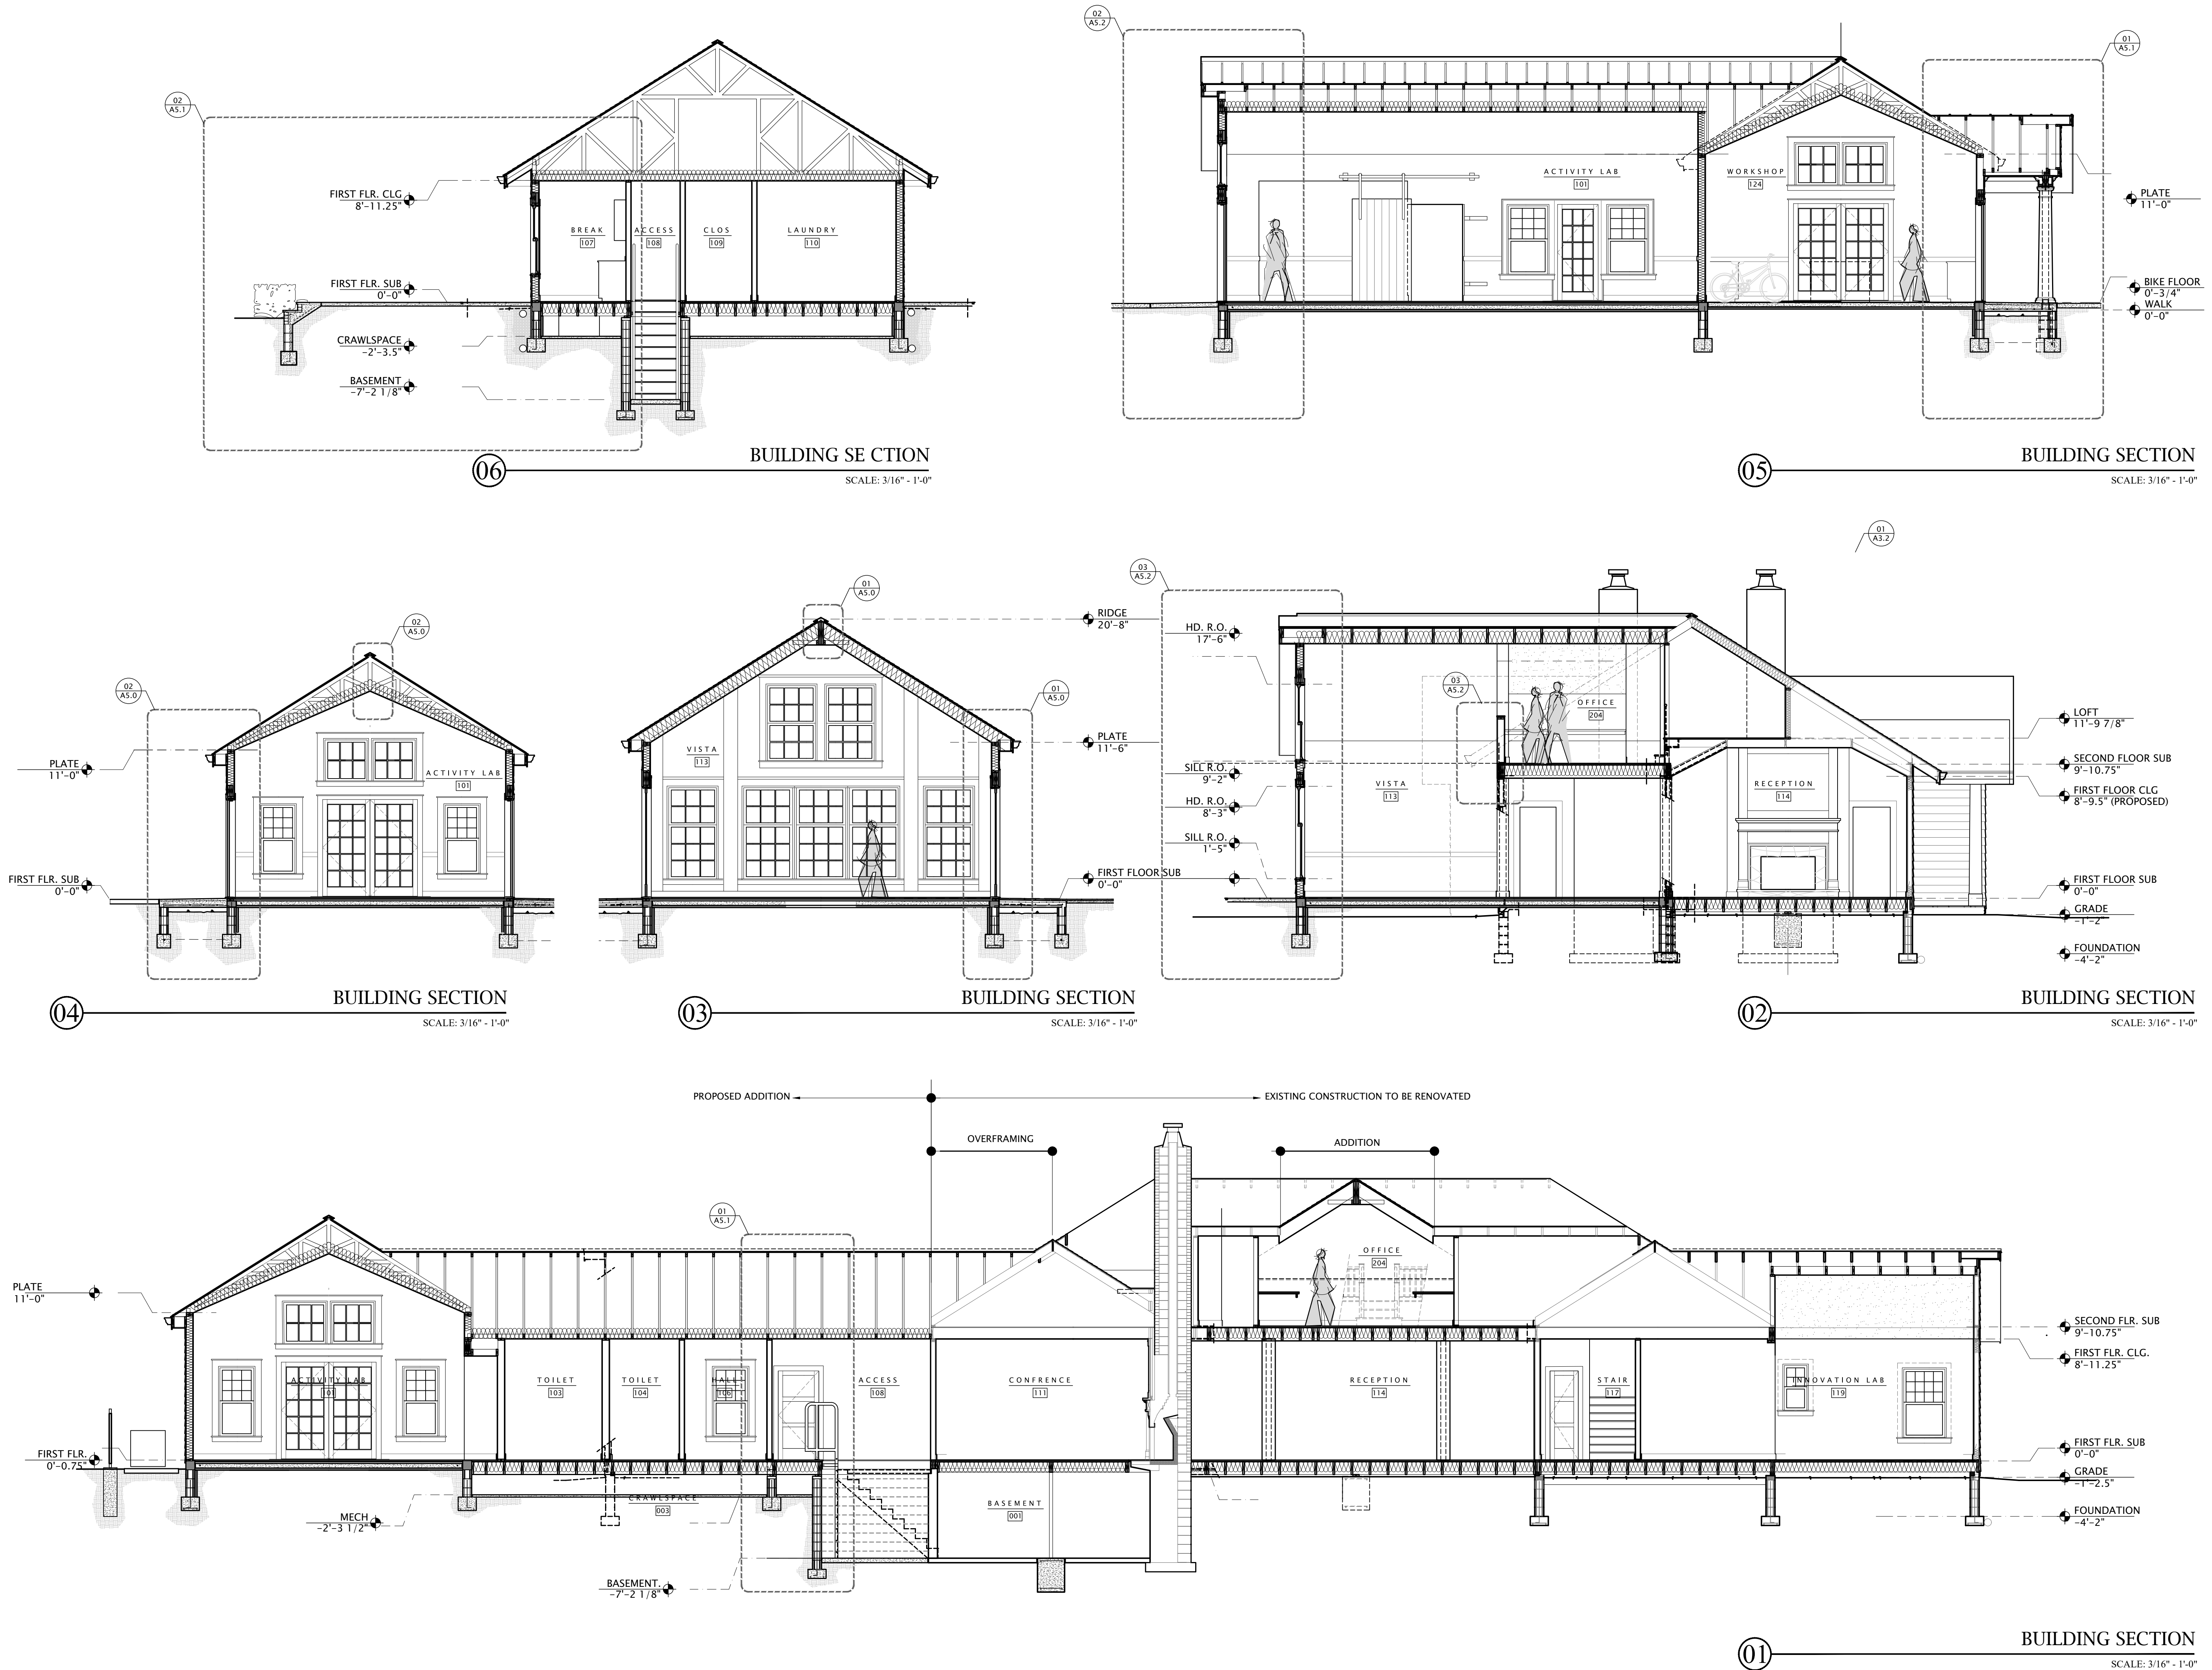


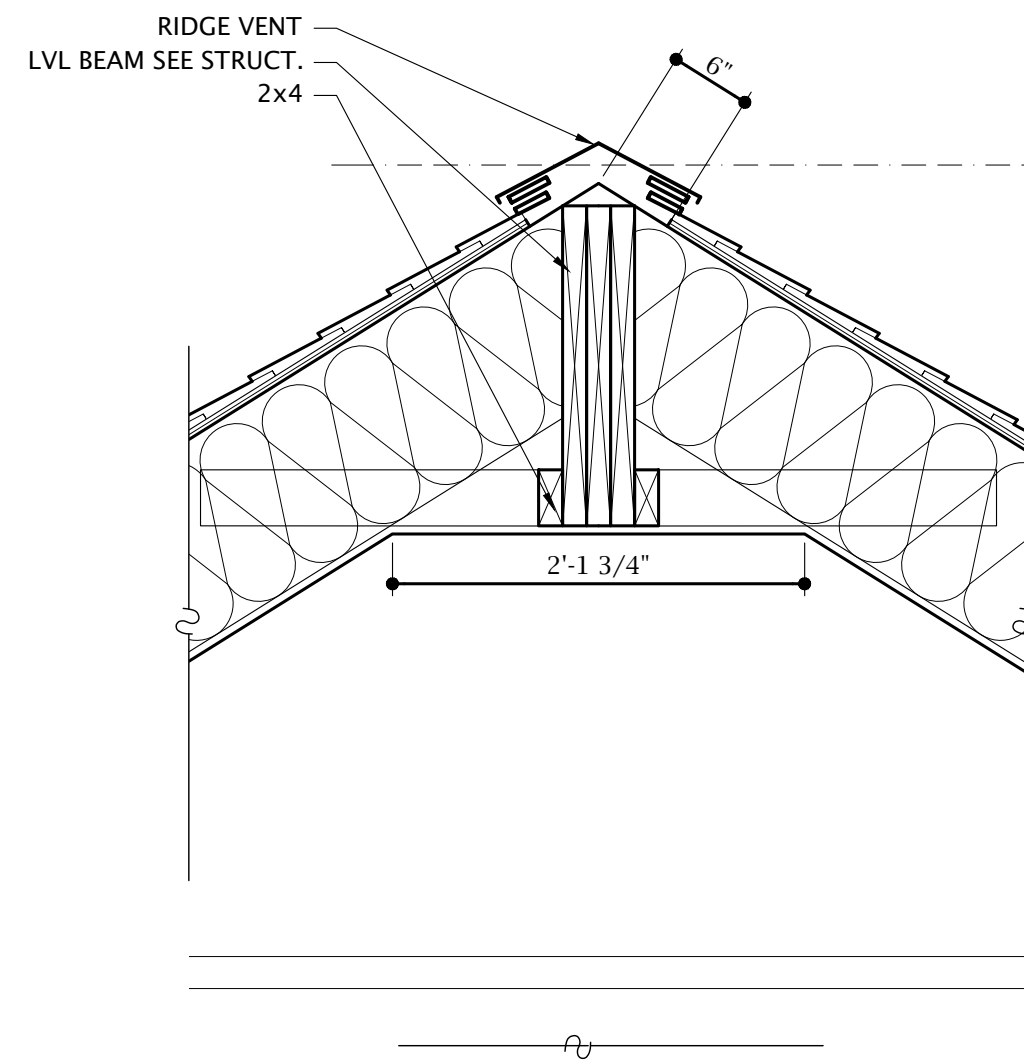


VISTA
113

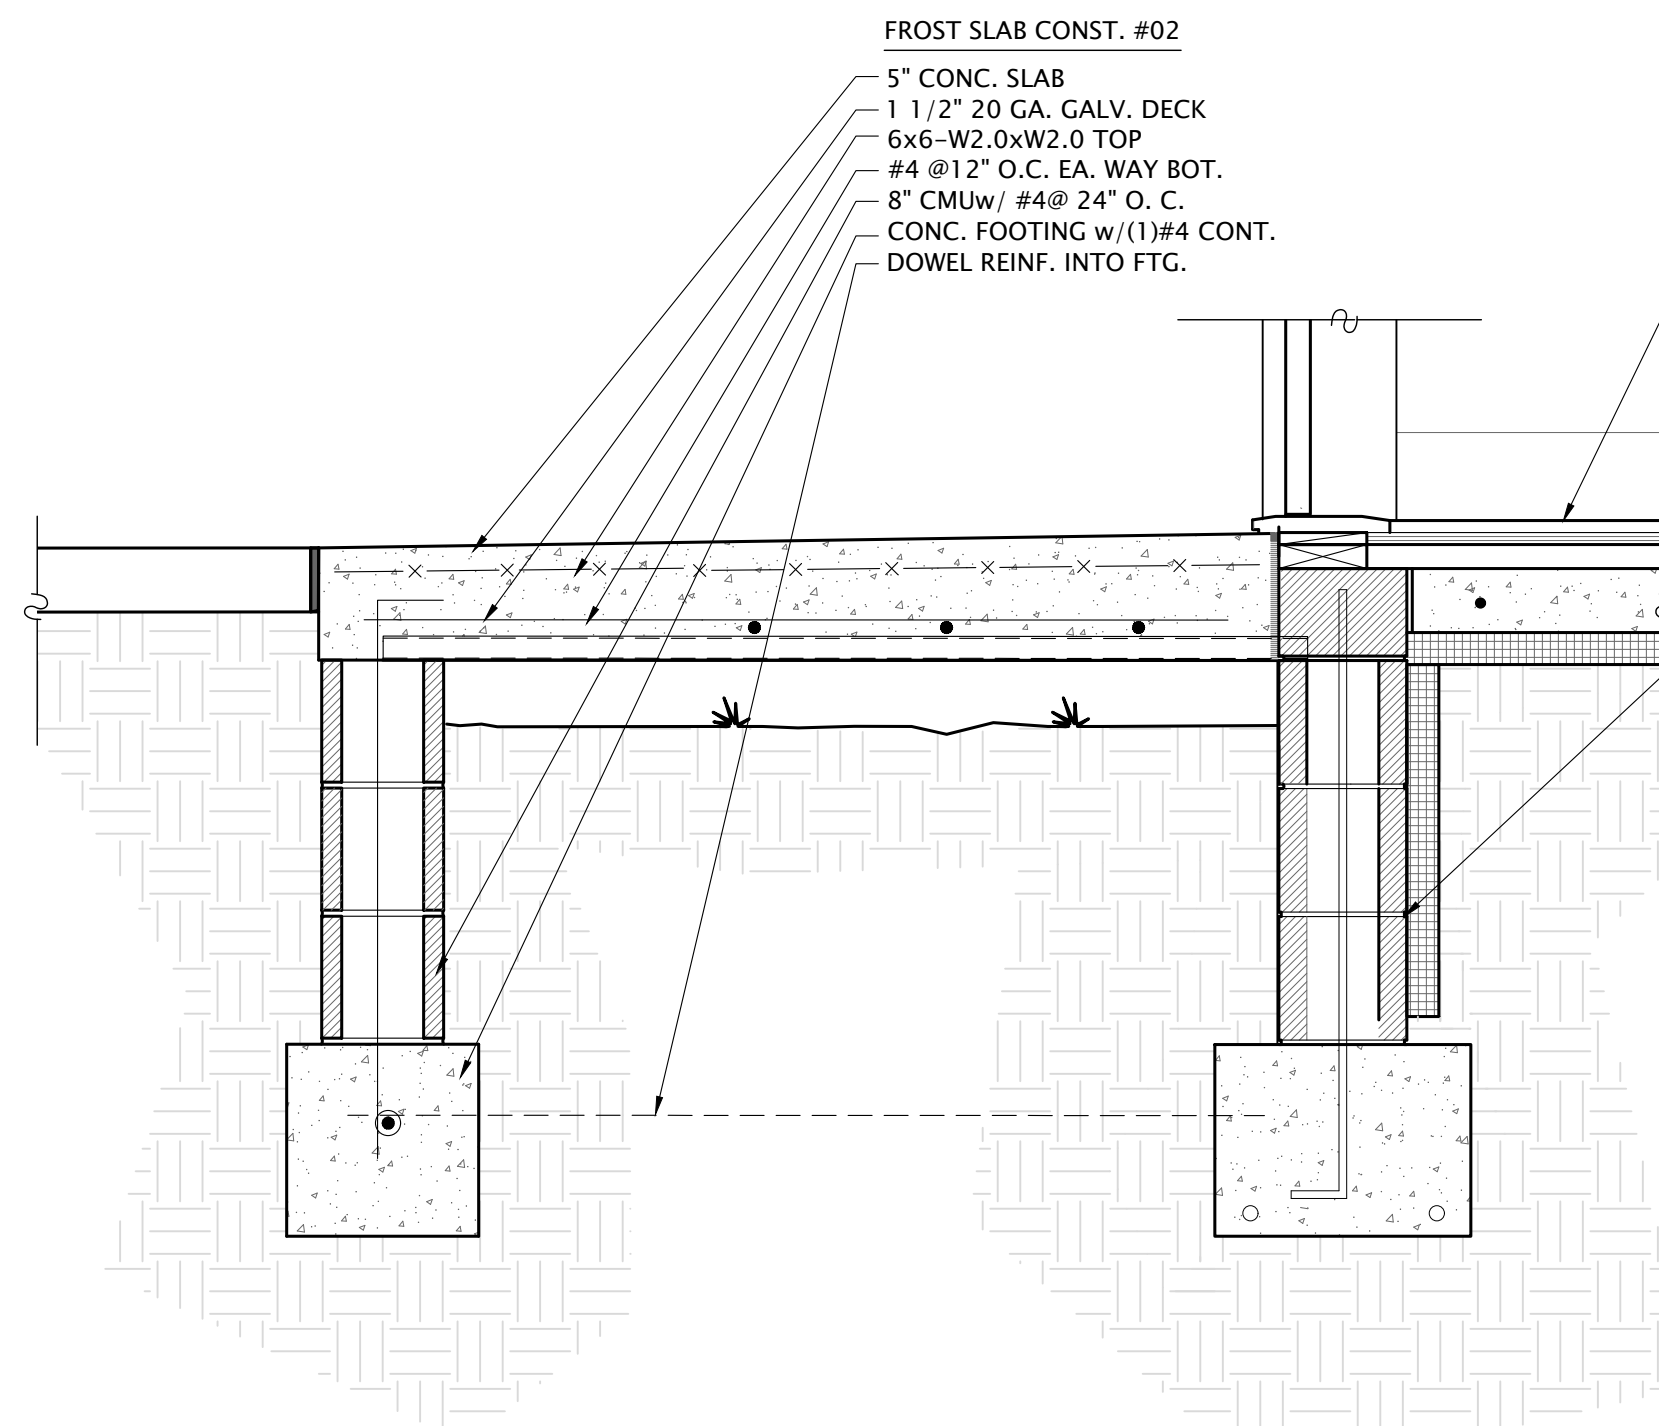



03 CONC. FROST SLAB
SCALE: 1" = 1'-0"

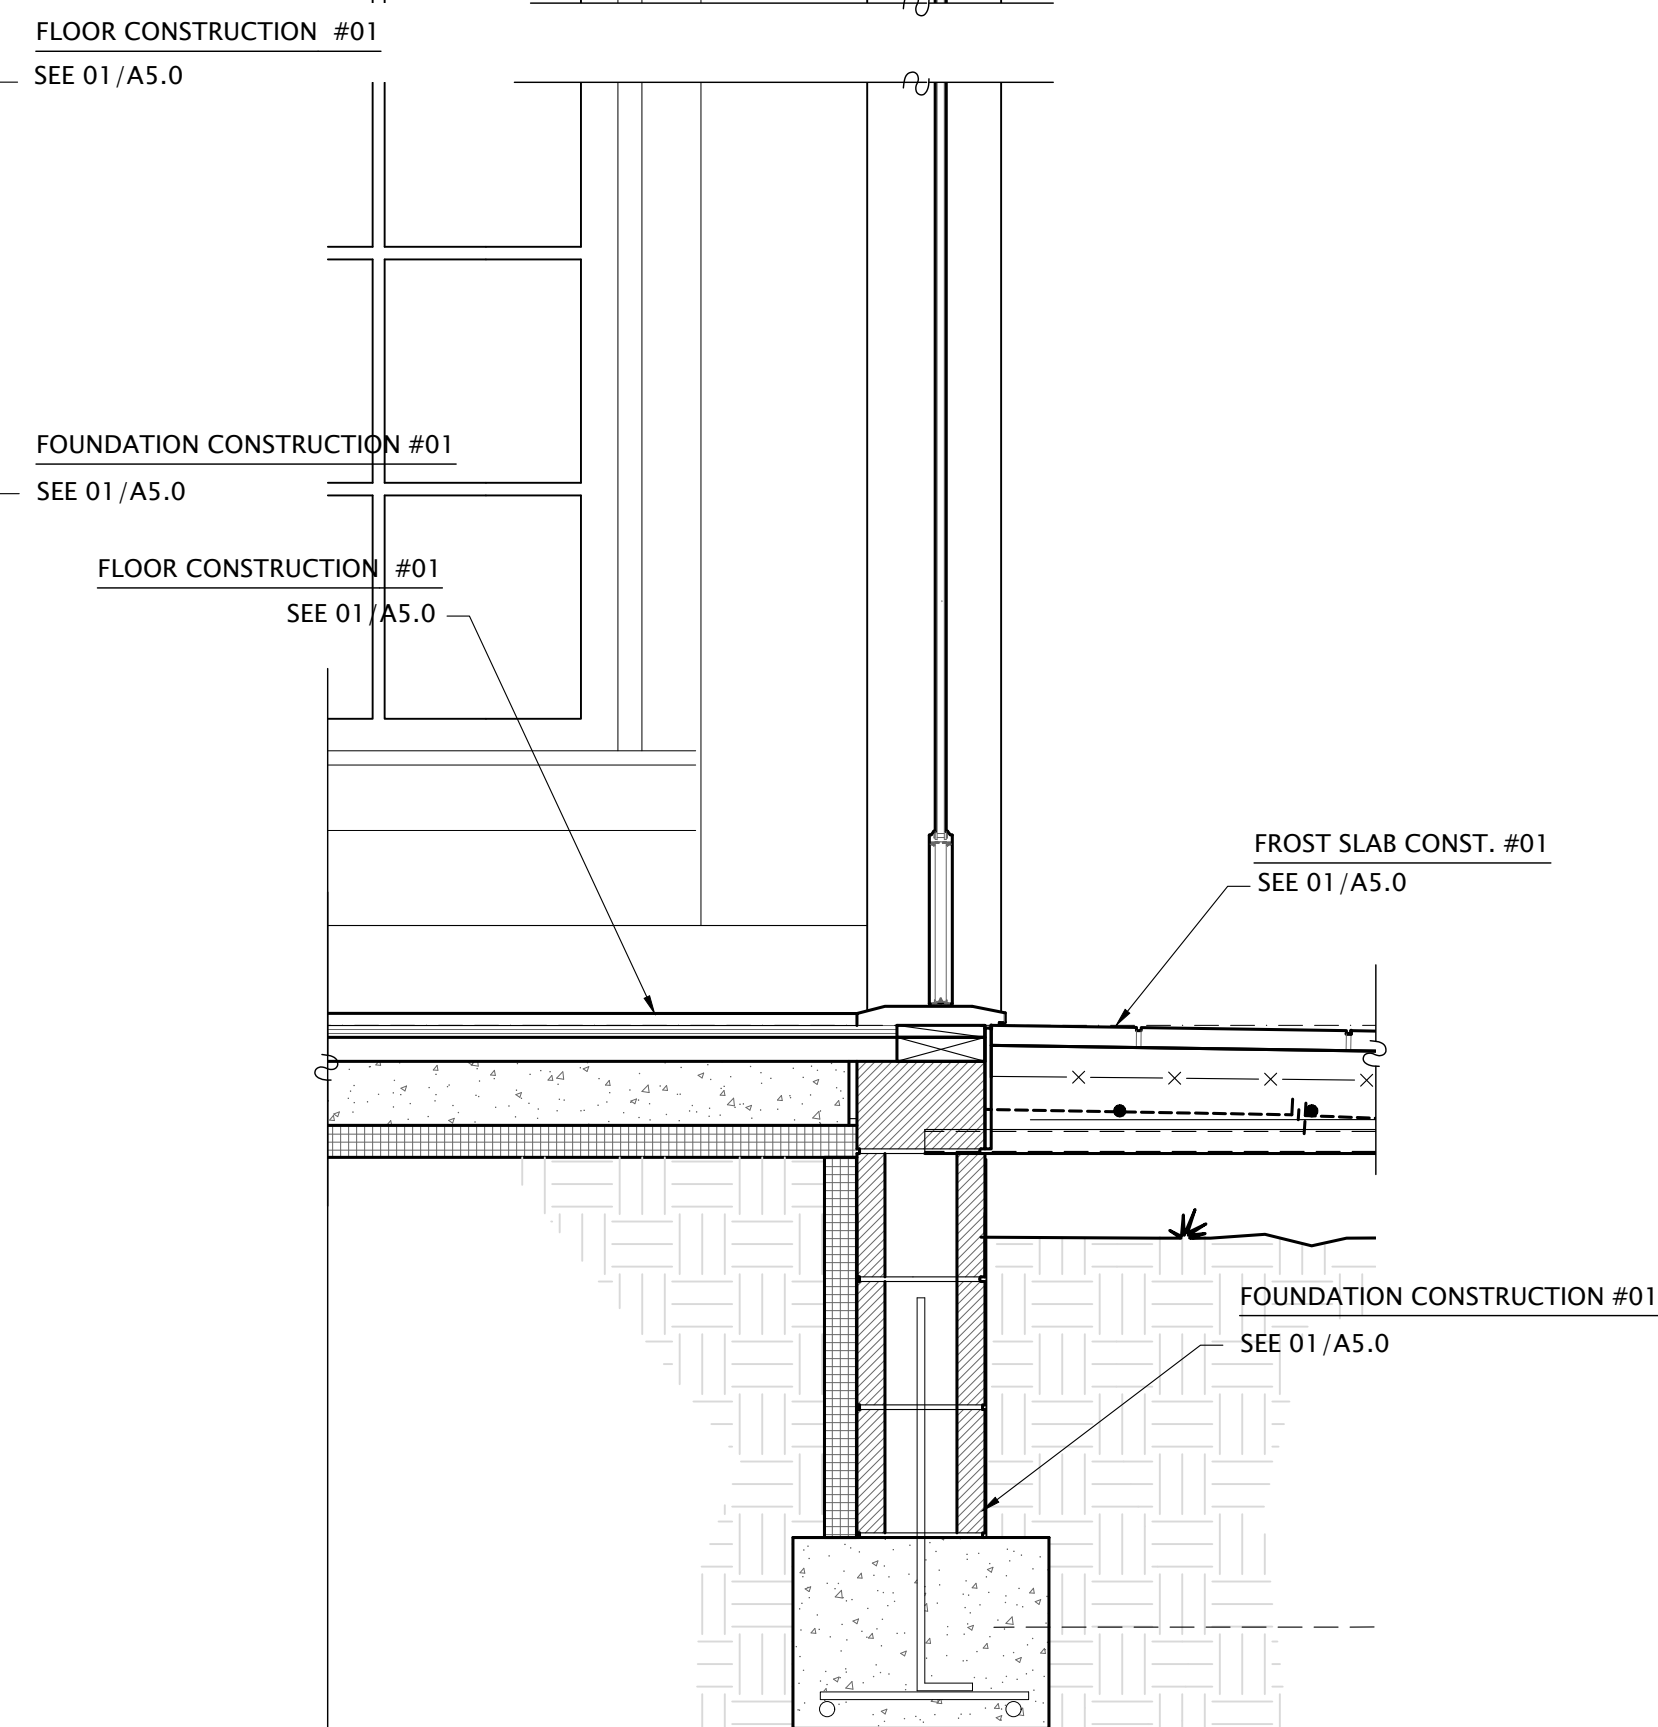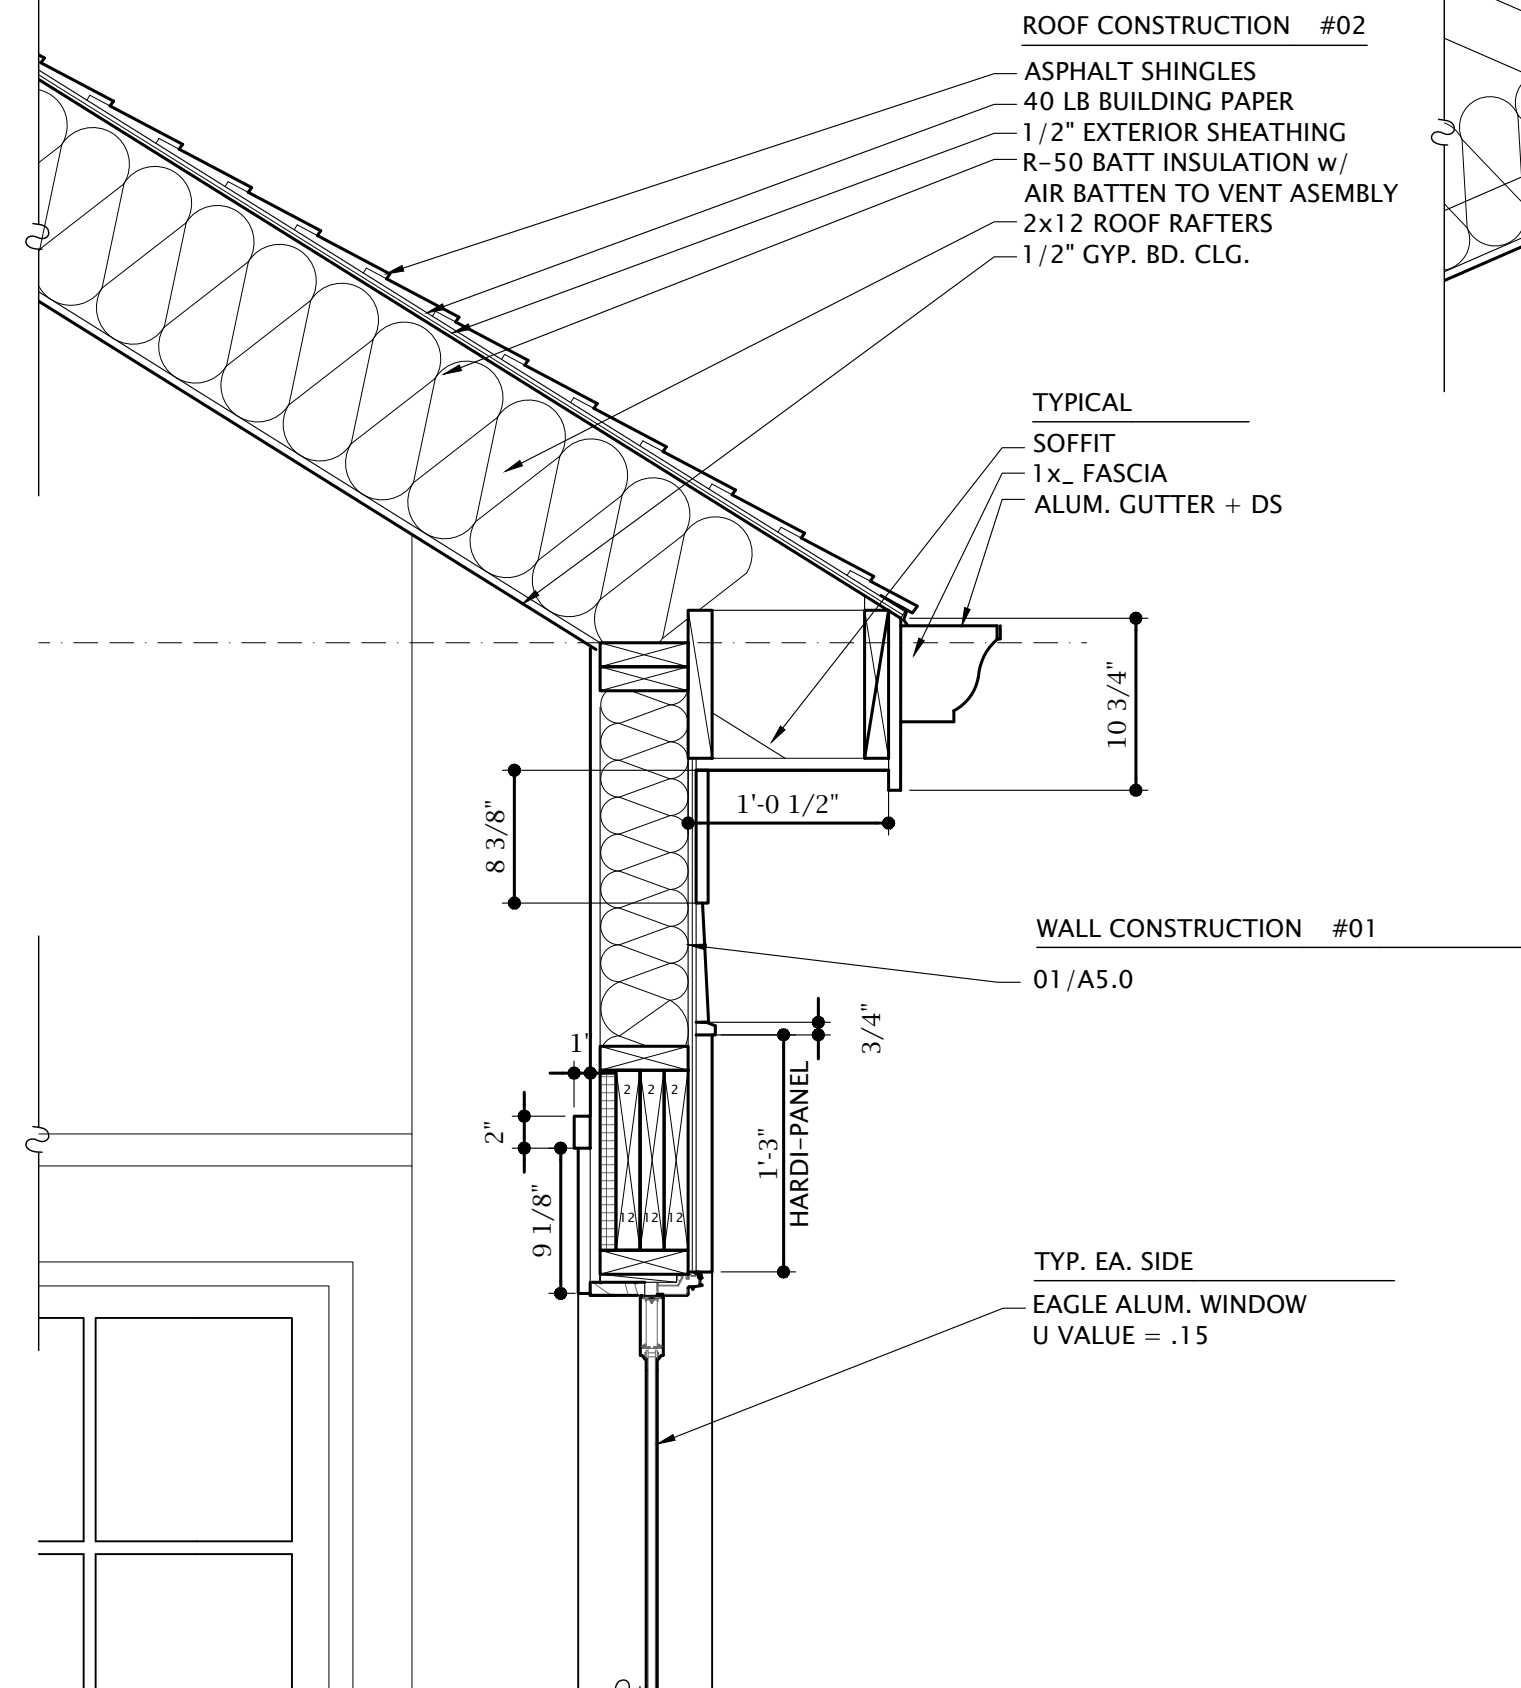

02 WALL SECTION
SCALE: 1" = 1'-0"

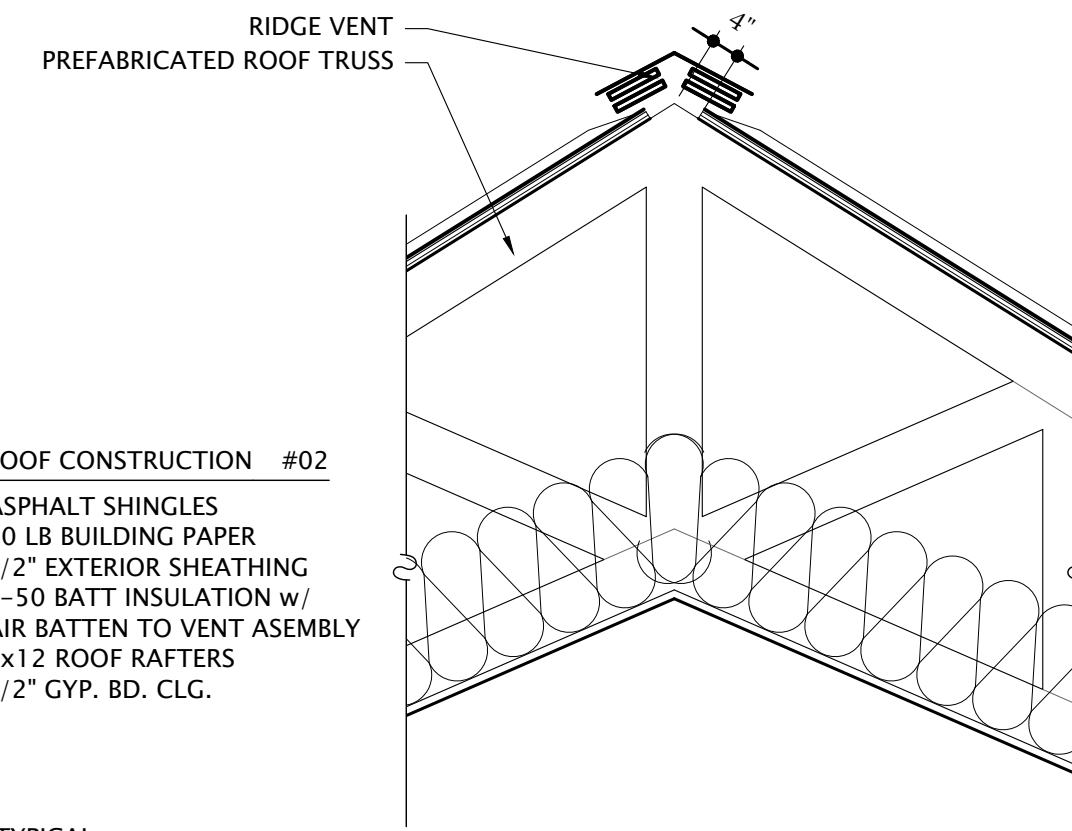


ACTIVITY LAB
101

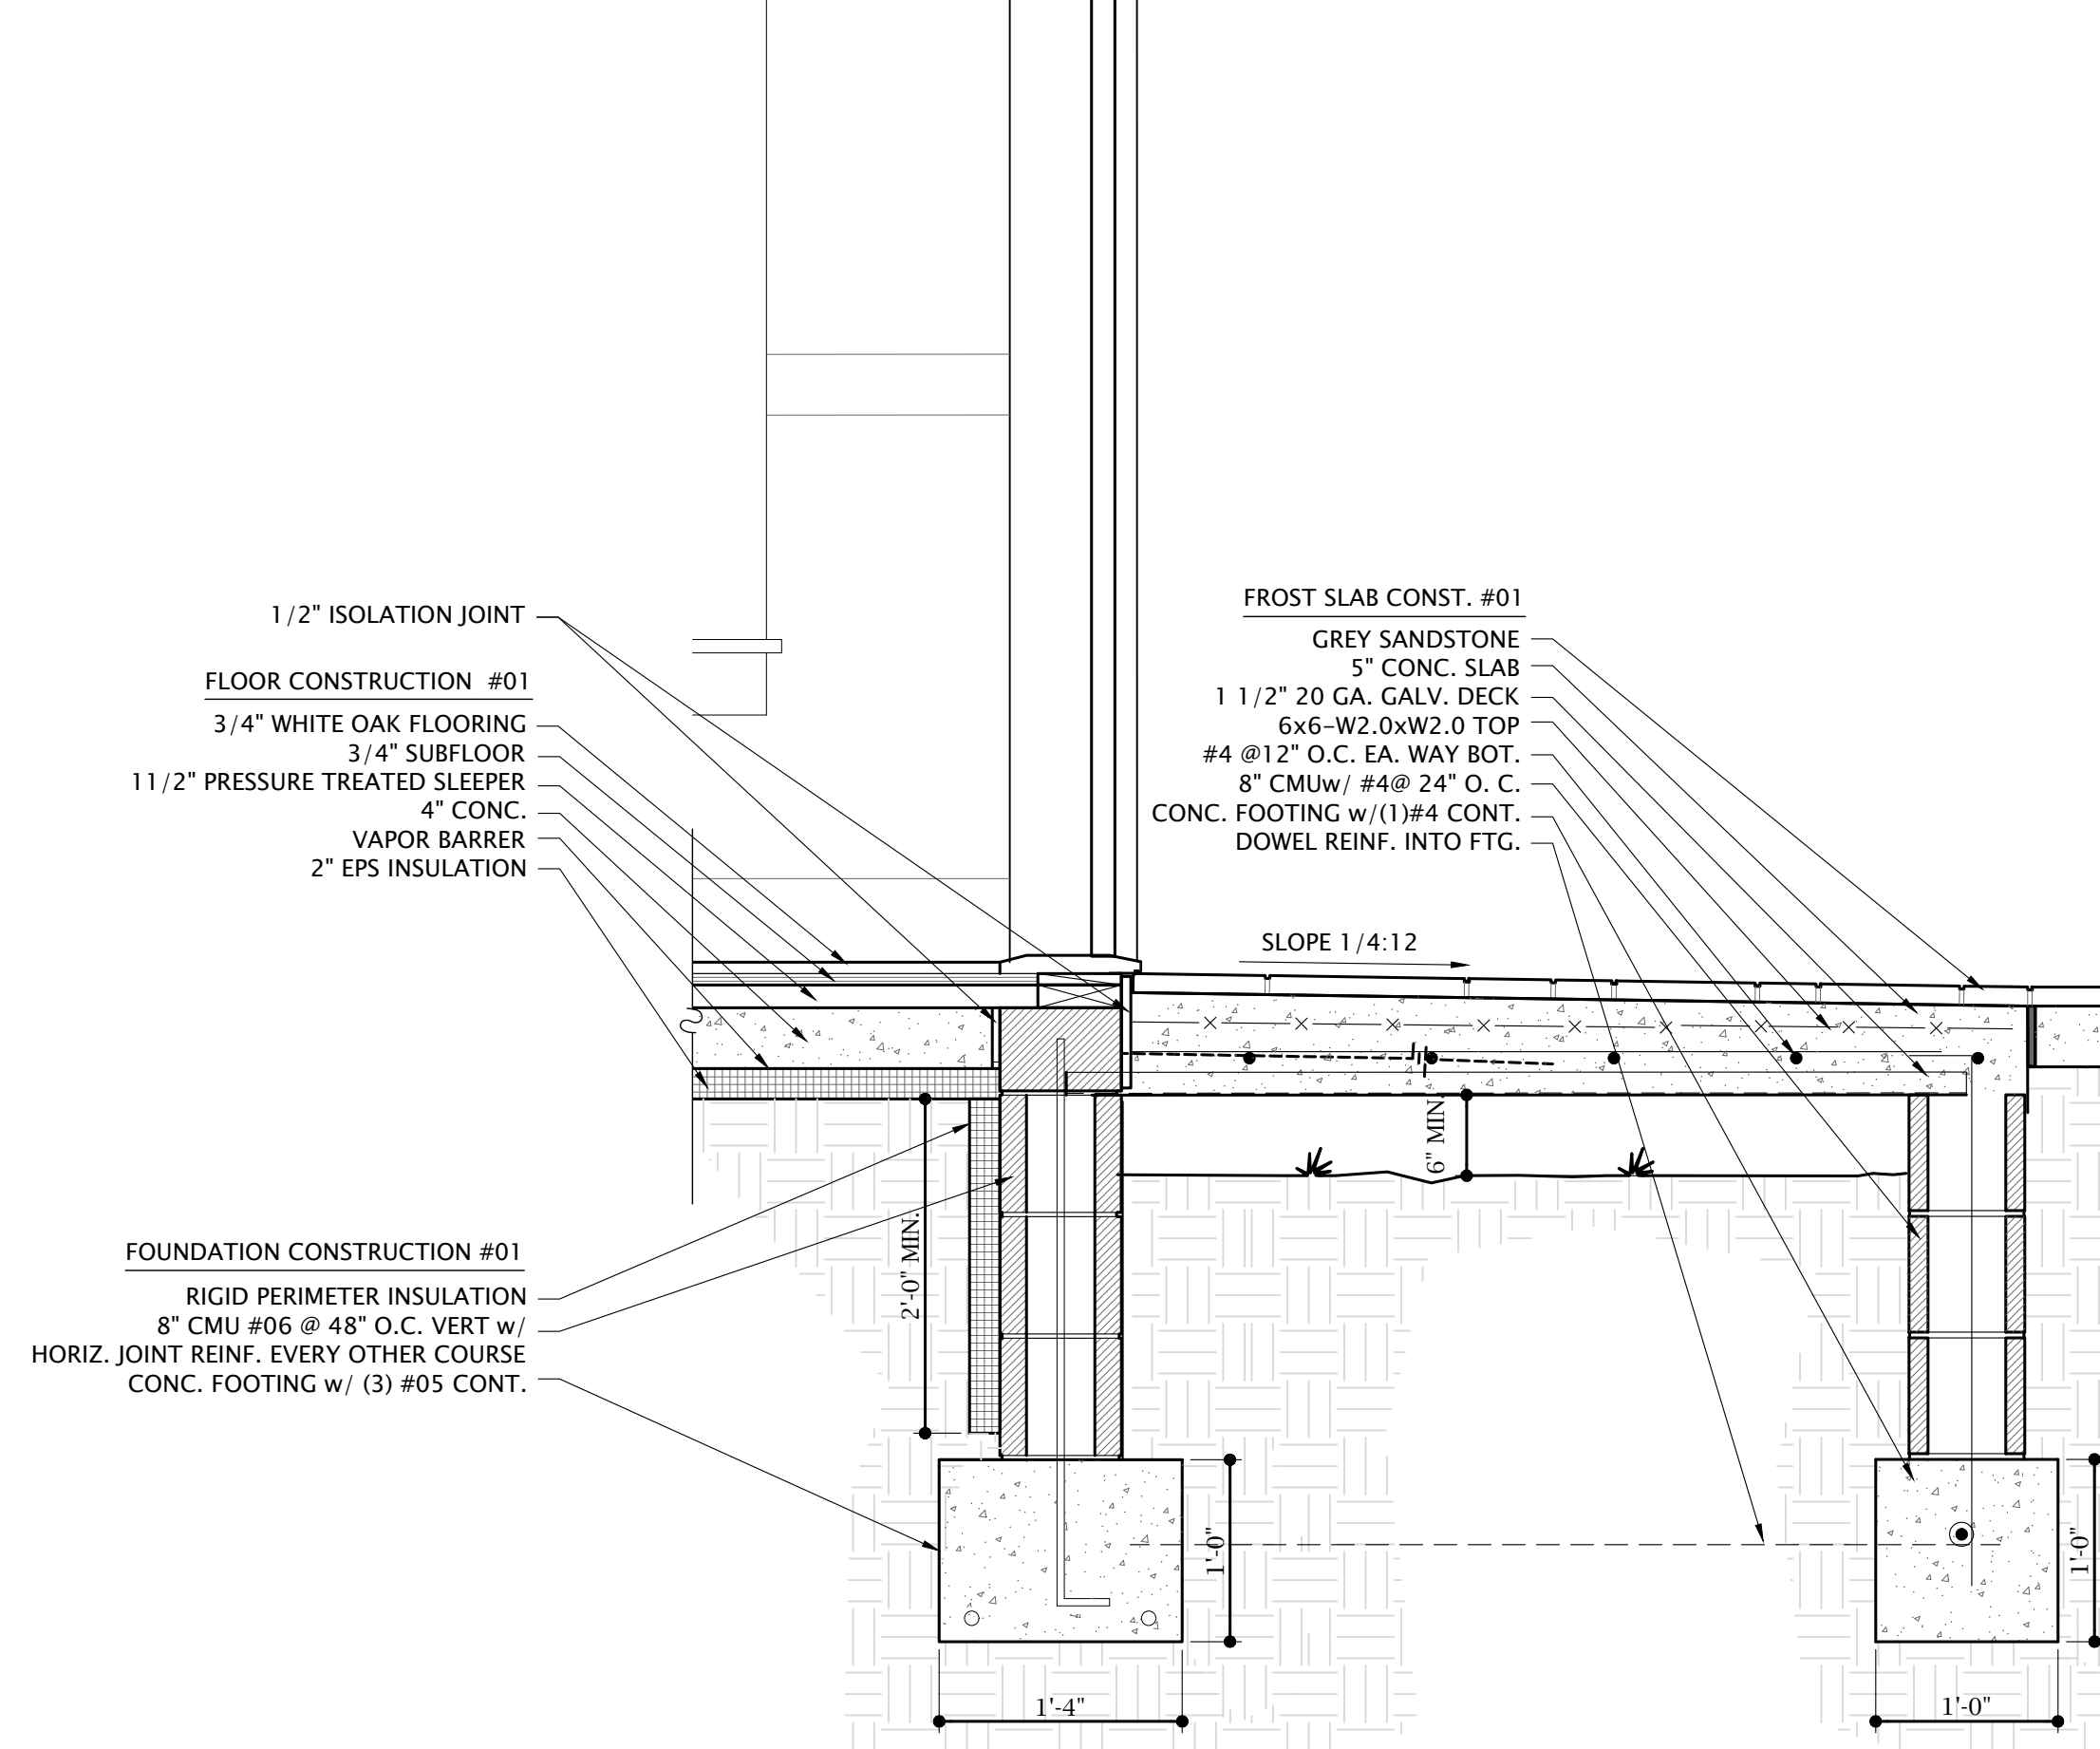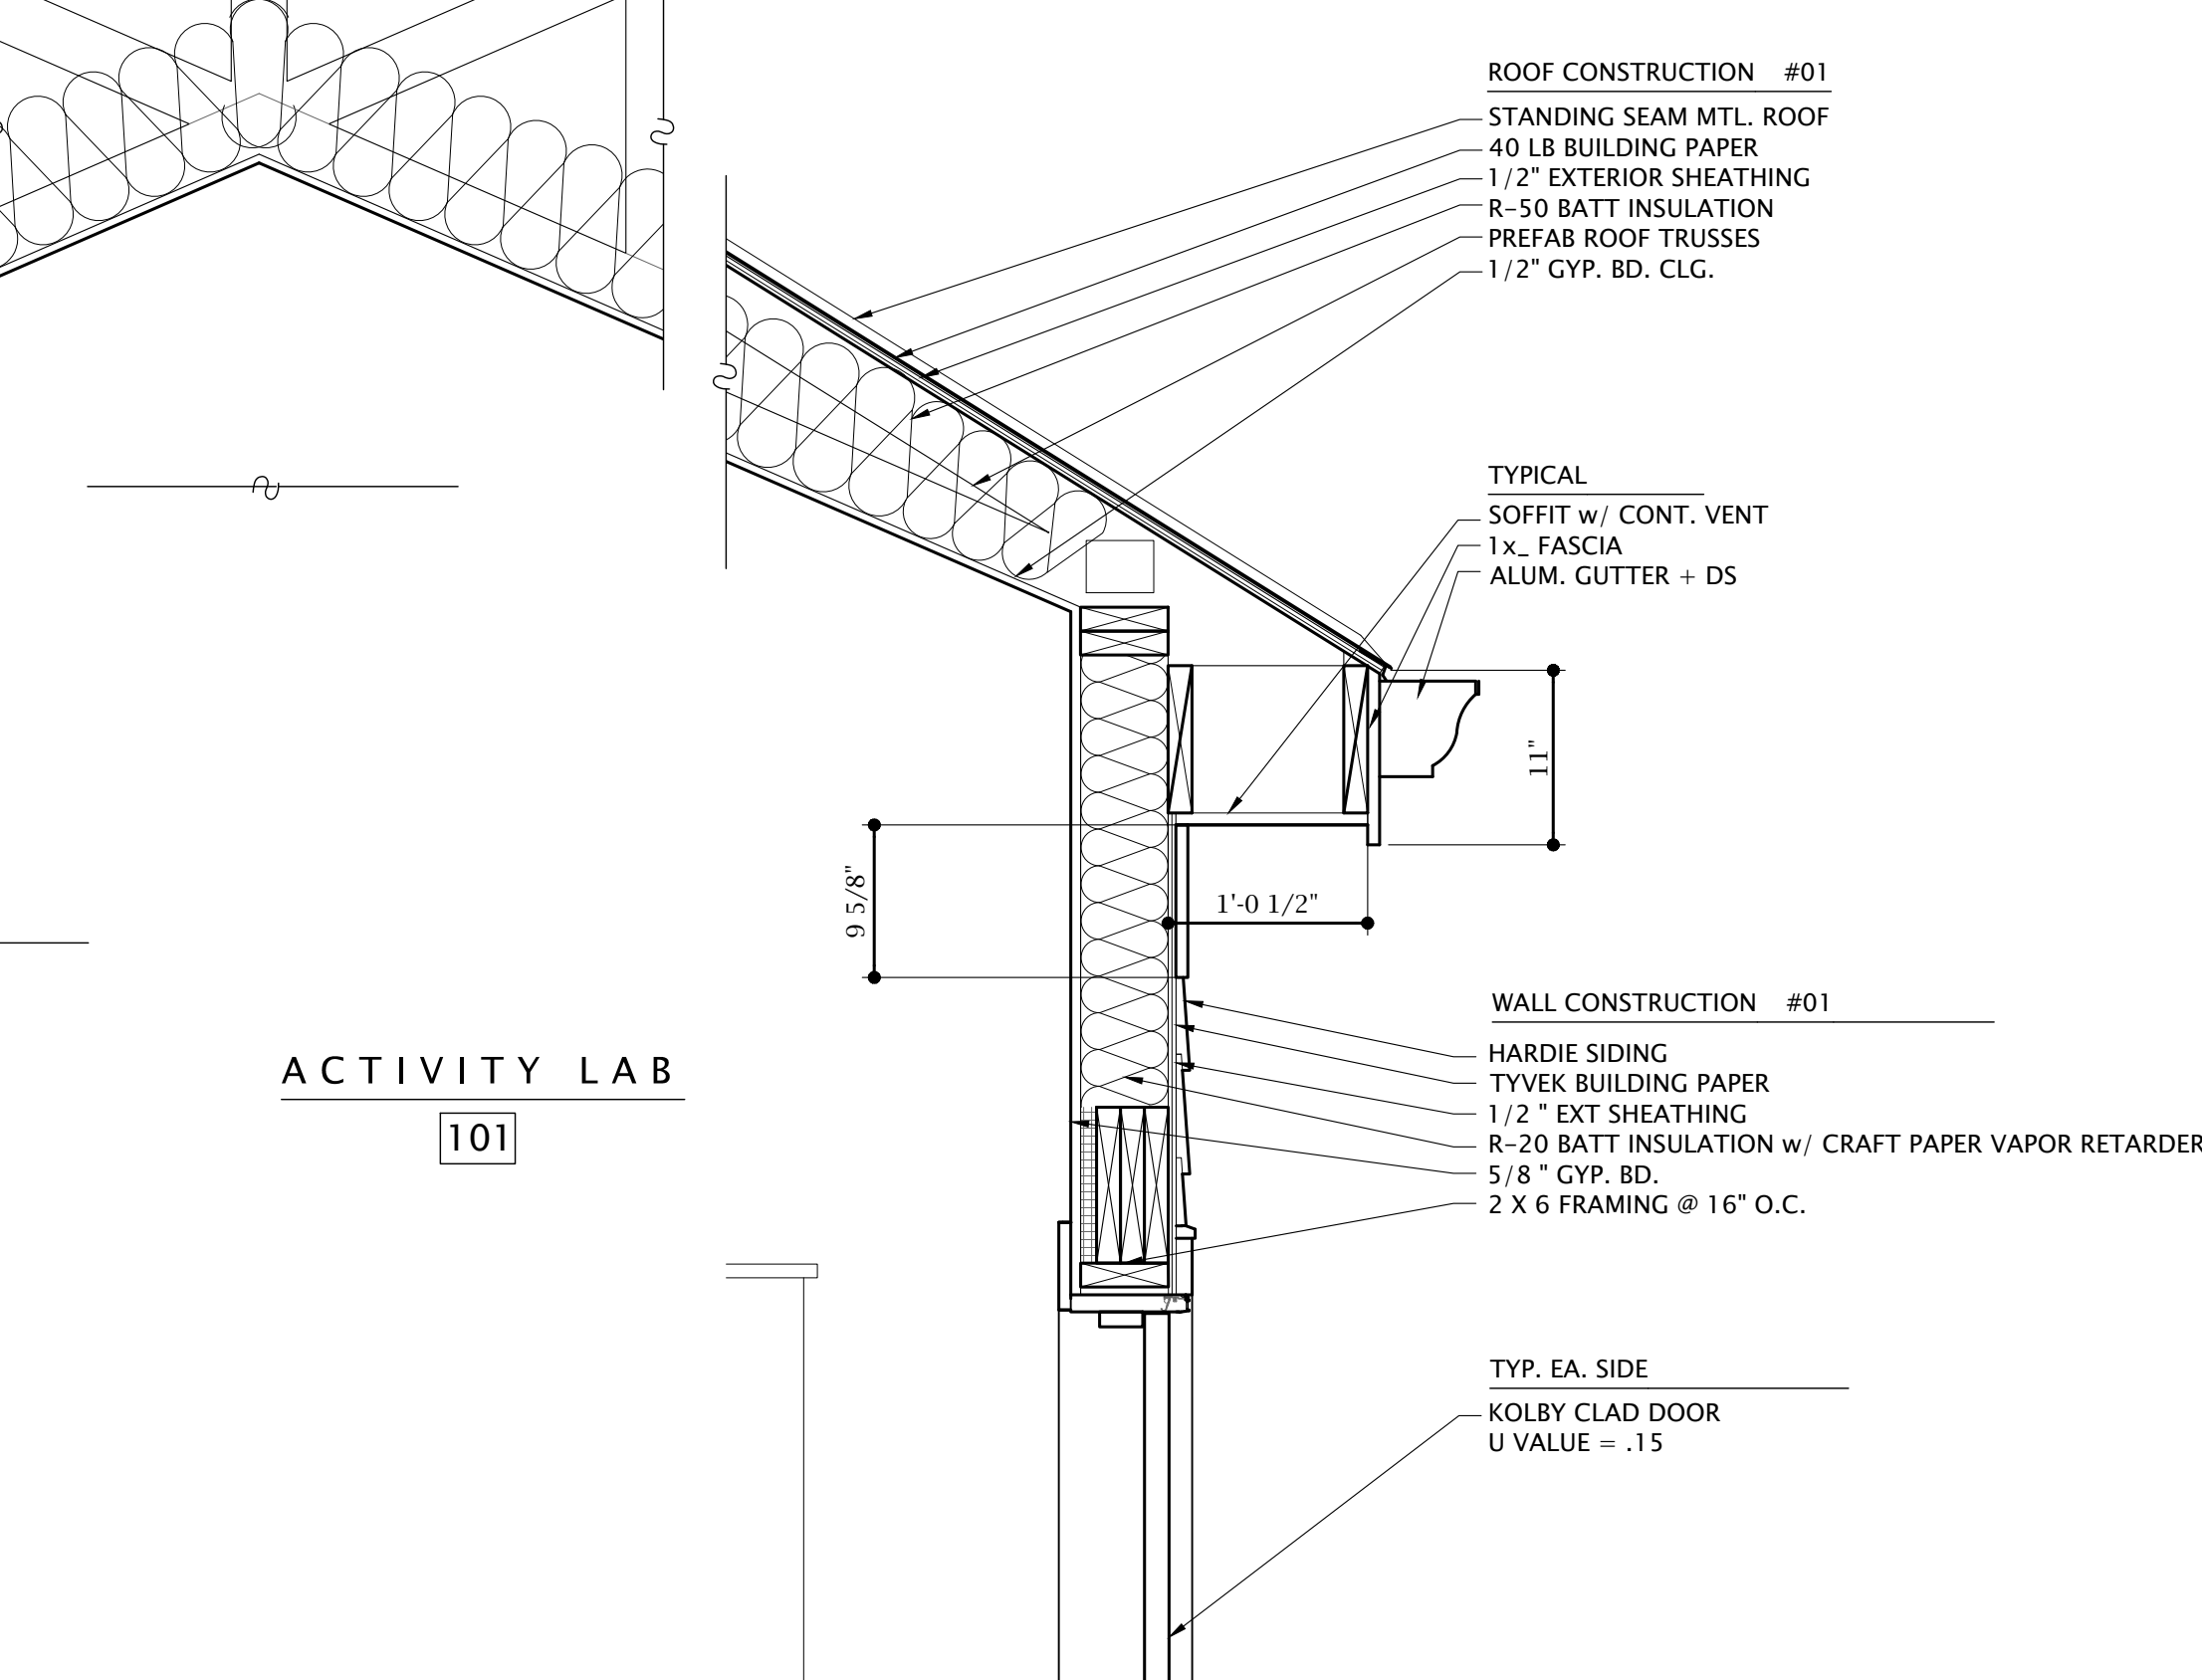

NOTE
IN COMPLIANCE TO HV SECTION 1353.03 :4\"/>

01 WALL SECTION
SCALE: 1" = 1'-0"

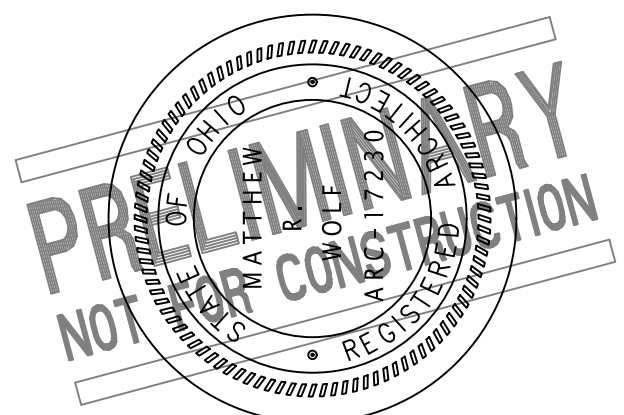


MATTHEW R WOLF
LICENSE #172230
EXP. DATE 12/31/2023

RUFFING MONTESSORI SCHOOL
DESIGN HOUSE


174112 SHELBOURNE
CLEVELAND HEIGHTS OHIO 44118

STRUCT.+INT. NOV 13 2023
PRICING NOV 06 2023
DESIGN DEV. OCT 04 2023
EXIST COND. AUG 31 2023
PROJECT #: 2114

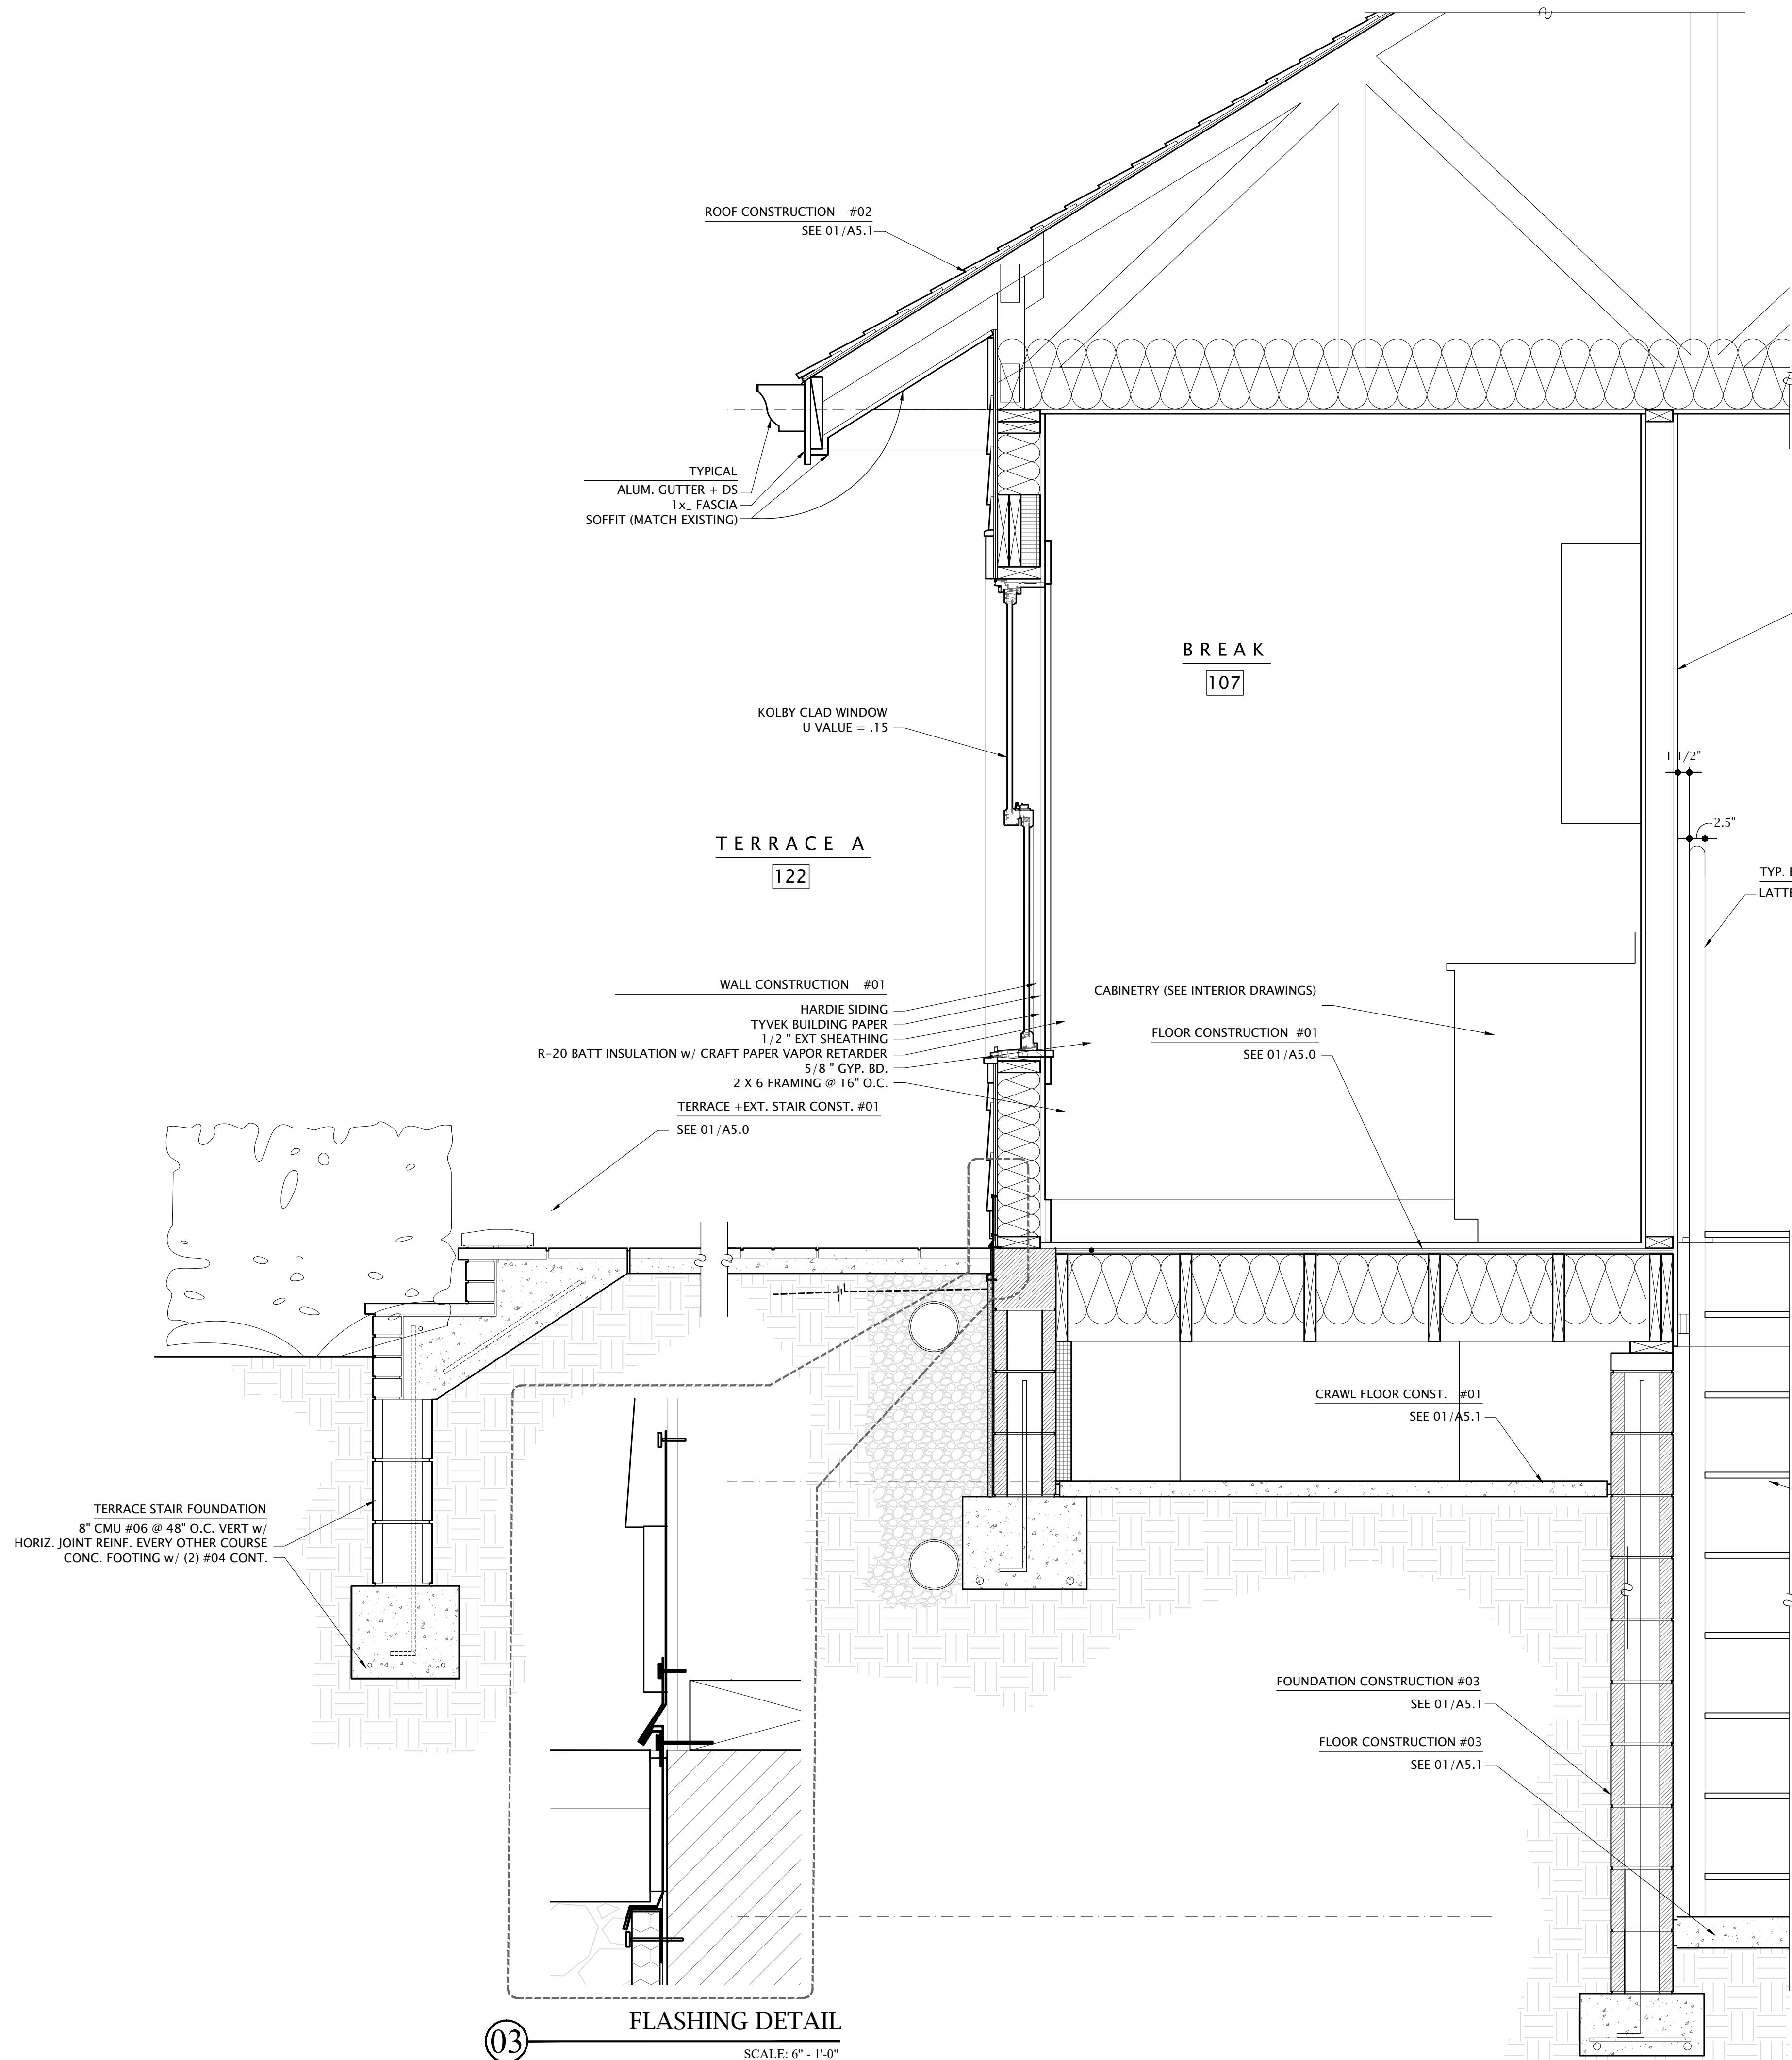


02

WALL SECTION
SCALE: 1" = 1'-0"

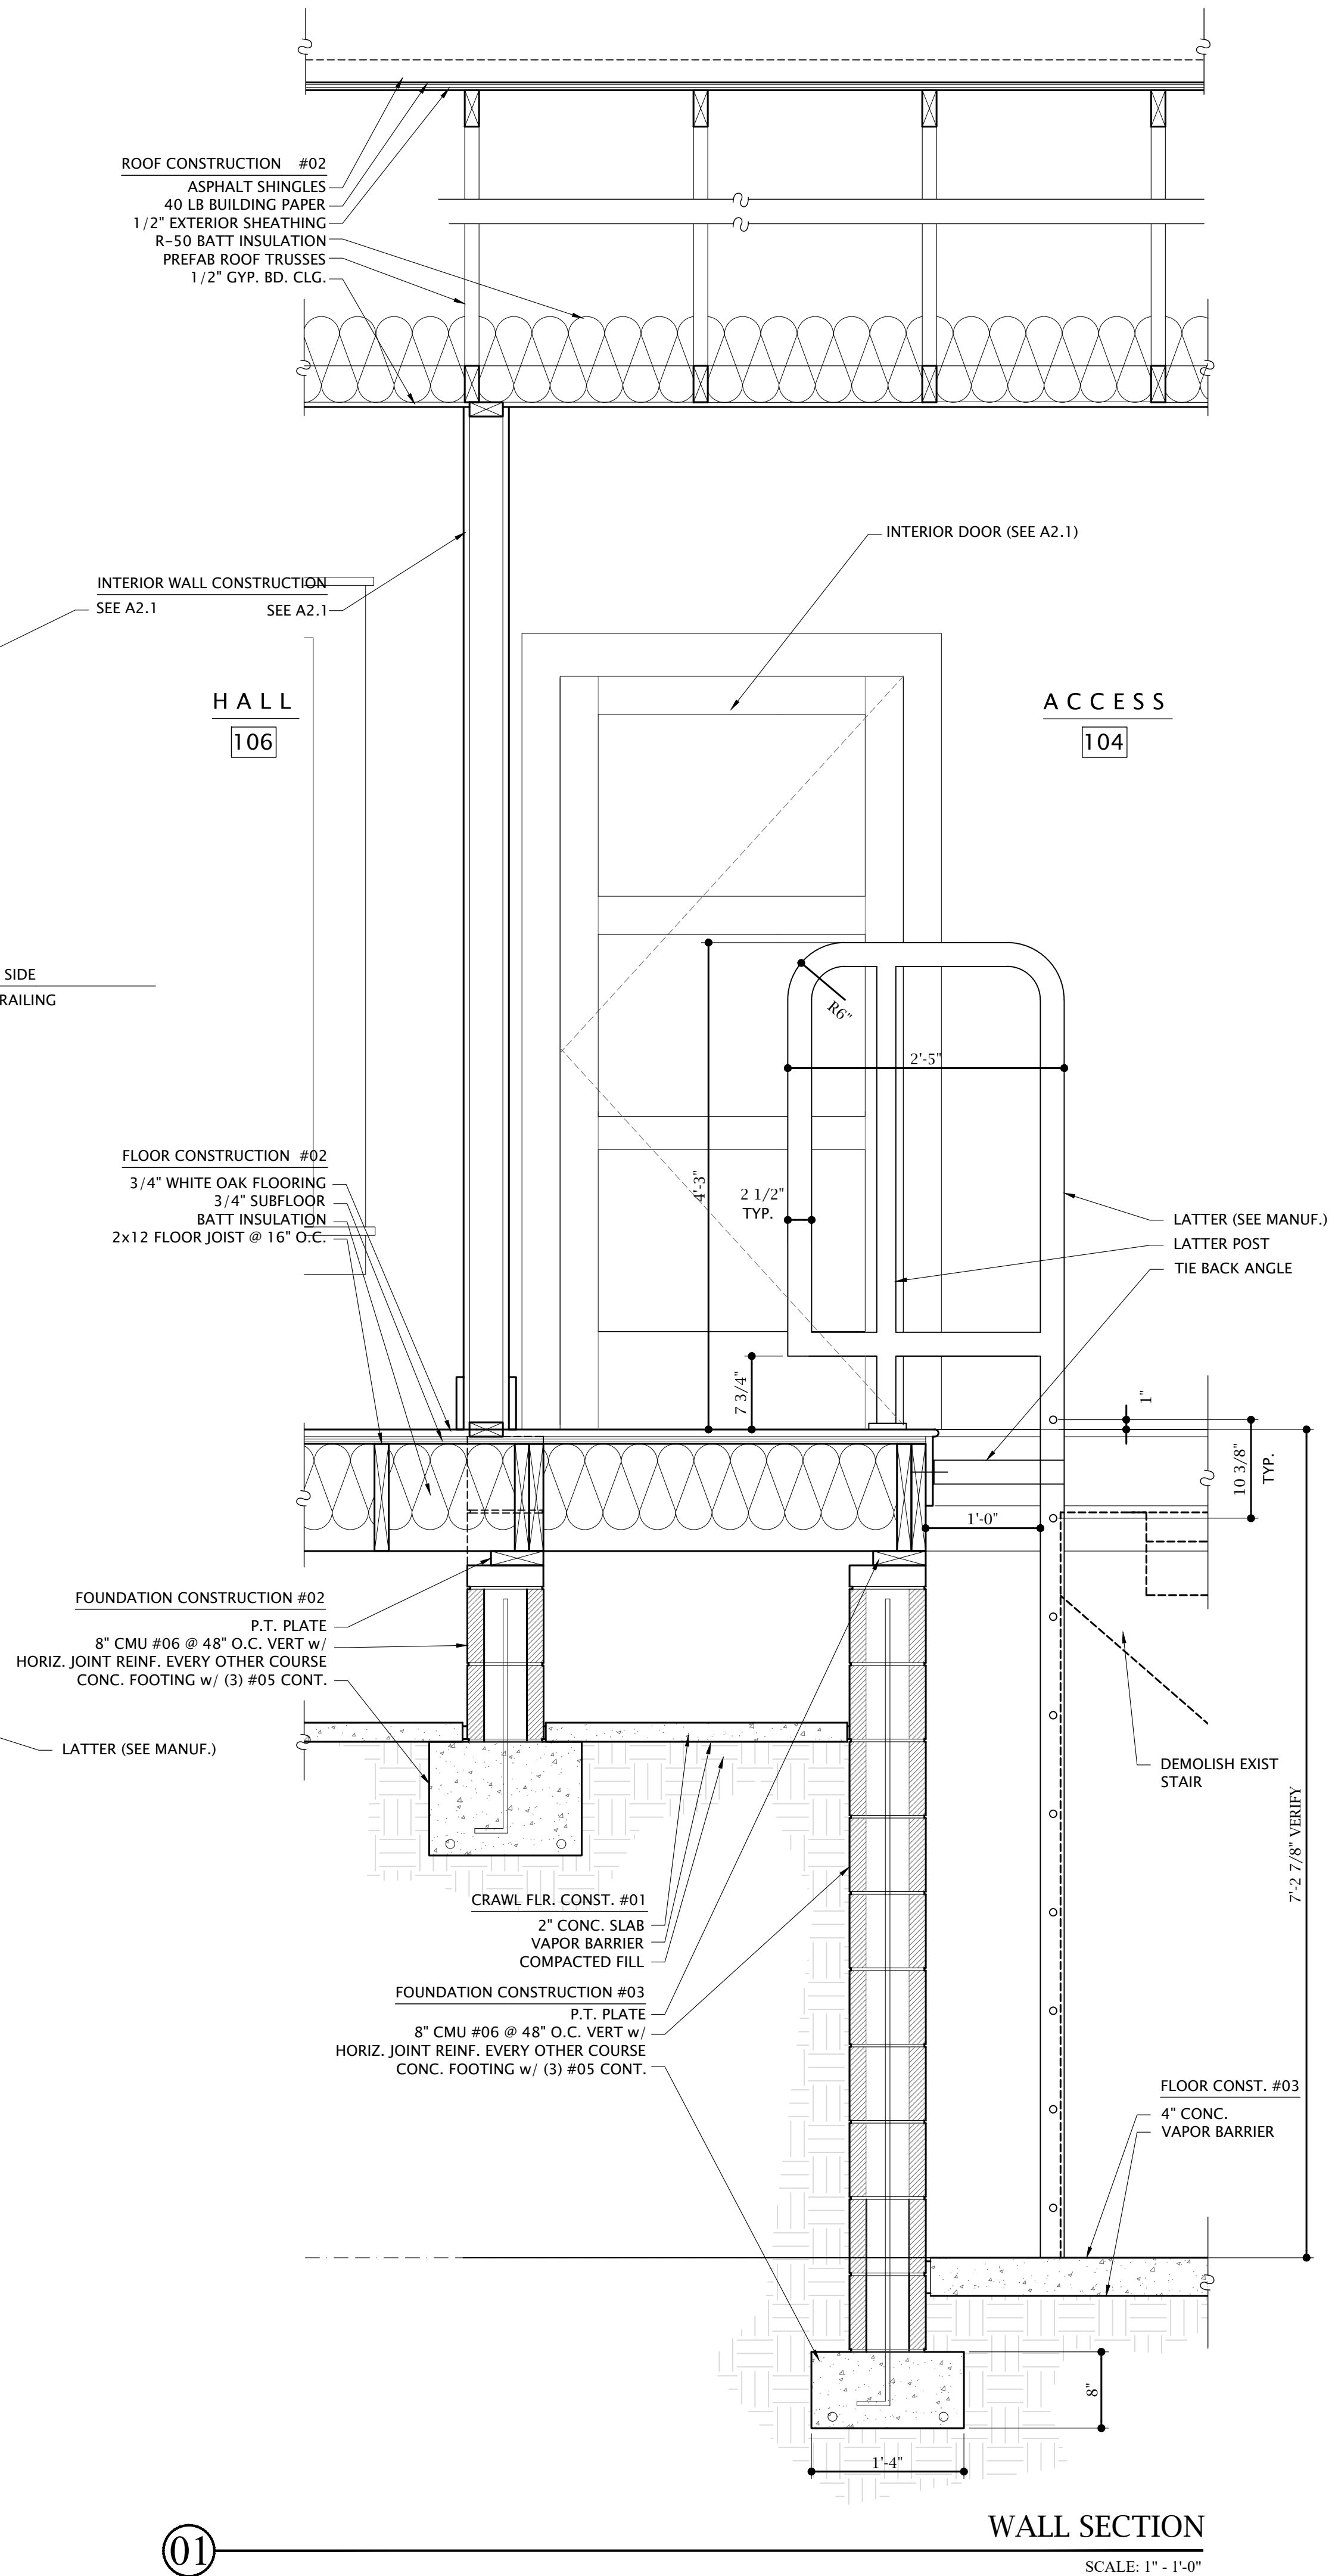


01

WALL SECTION
SCALE: 1" = 1'-0"

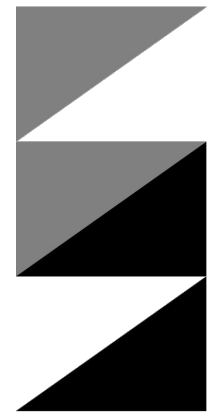

MATTHEW WOLF ARCHITECT
1814 EAST 40TH SUITE 3B / CLEVELAND OH 44103
MATT@MATTWOLFARCHITECT.COM / 216 235 5381

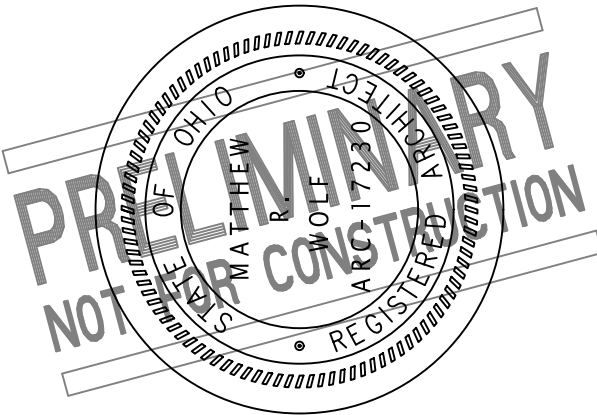

MATTHEW R WOLF
LICENSE #17230
EXP. DATE 12/31/2023



RUFFING MONTESSORI SCHOOL
DESIGN HOUSE

174112 SHELBOURNE
CLEVELAND HEIGHTS OHIO 44118

STRUCT.+INT. NOV 13 2023
PRICING NOV 06 2023
DESIGN DEV. OCT 04 2023
EXIST COND. AUG 31 2023
PROJECT #: 2114

A
5.1

WALL SECTIONS

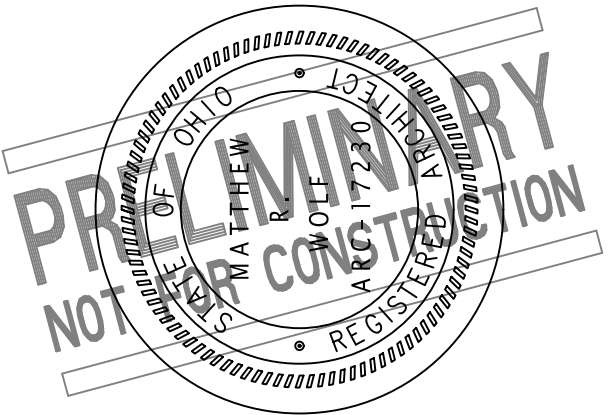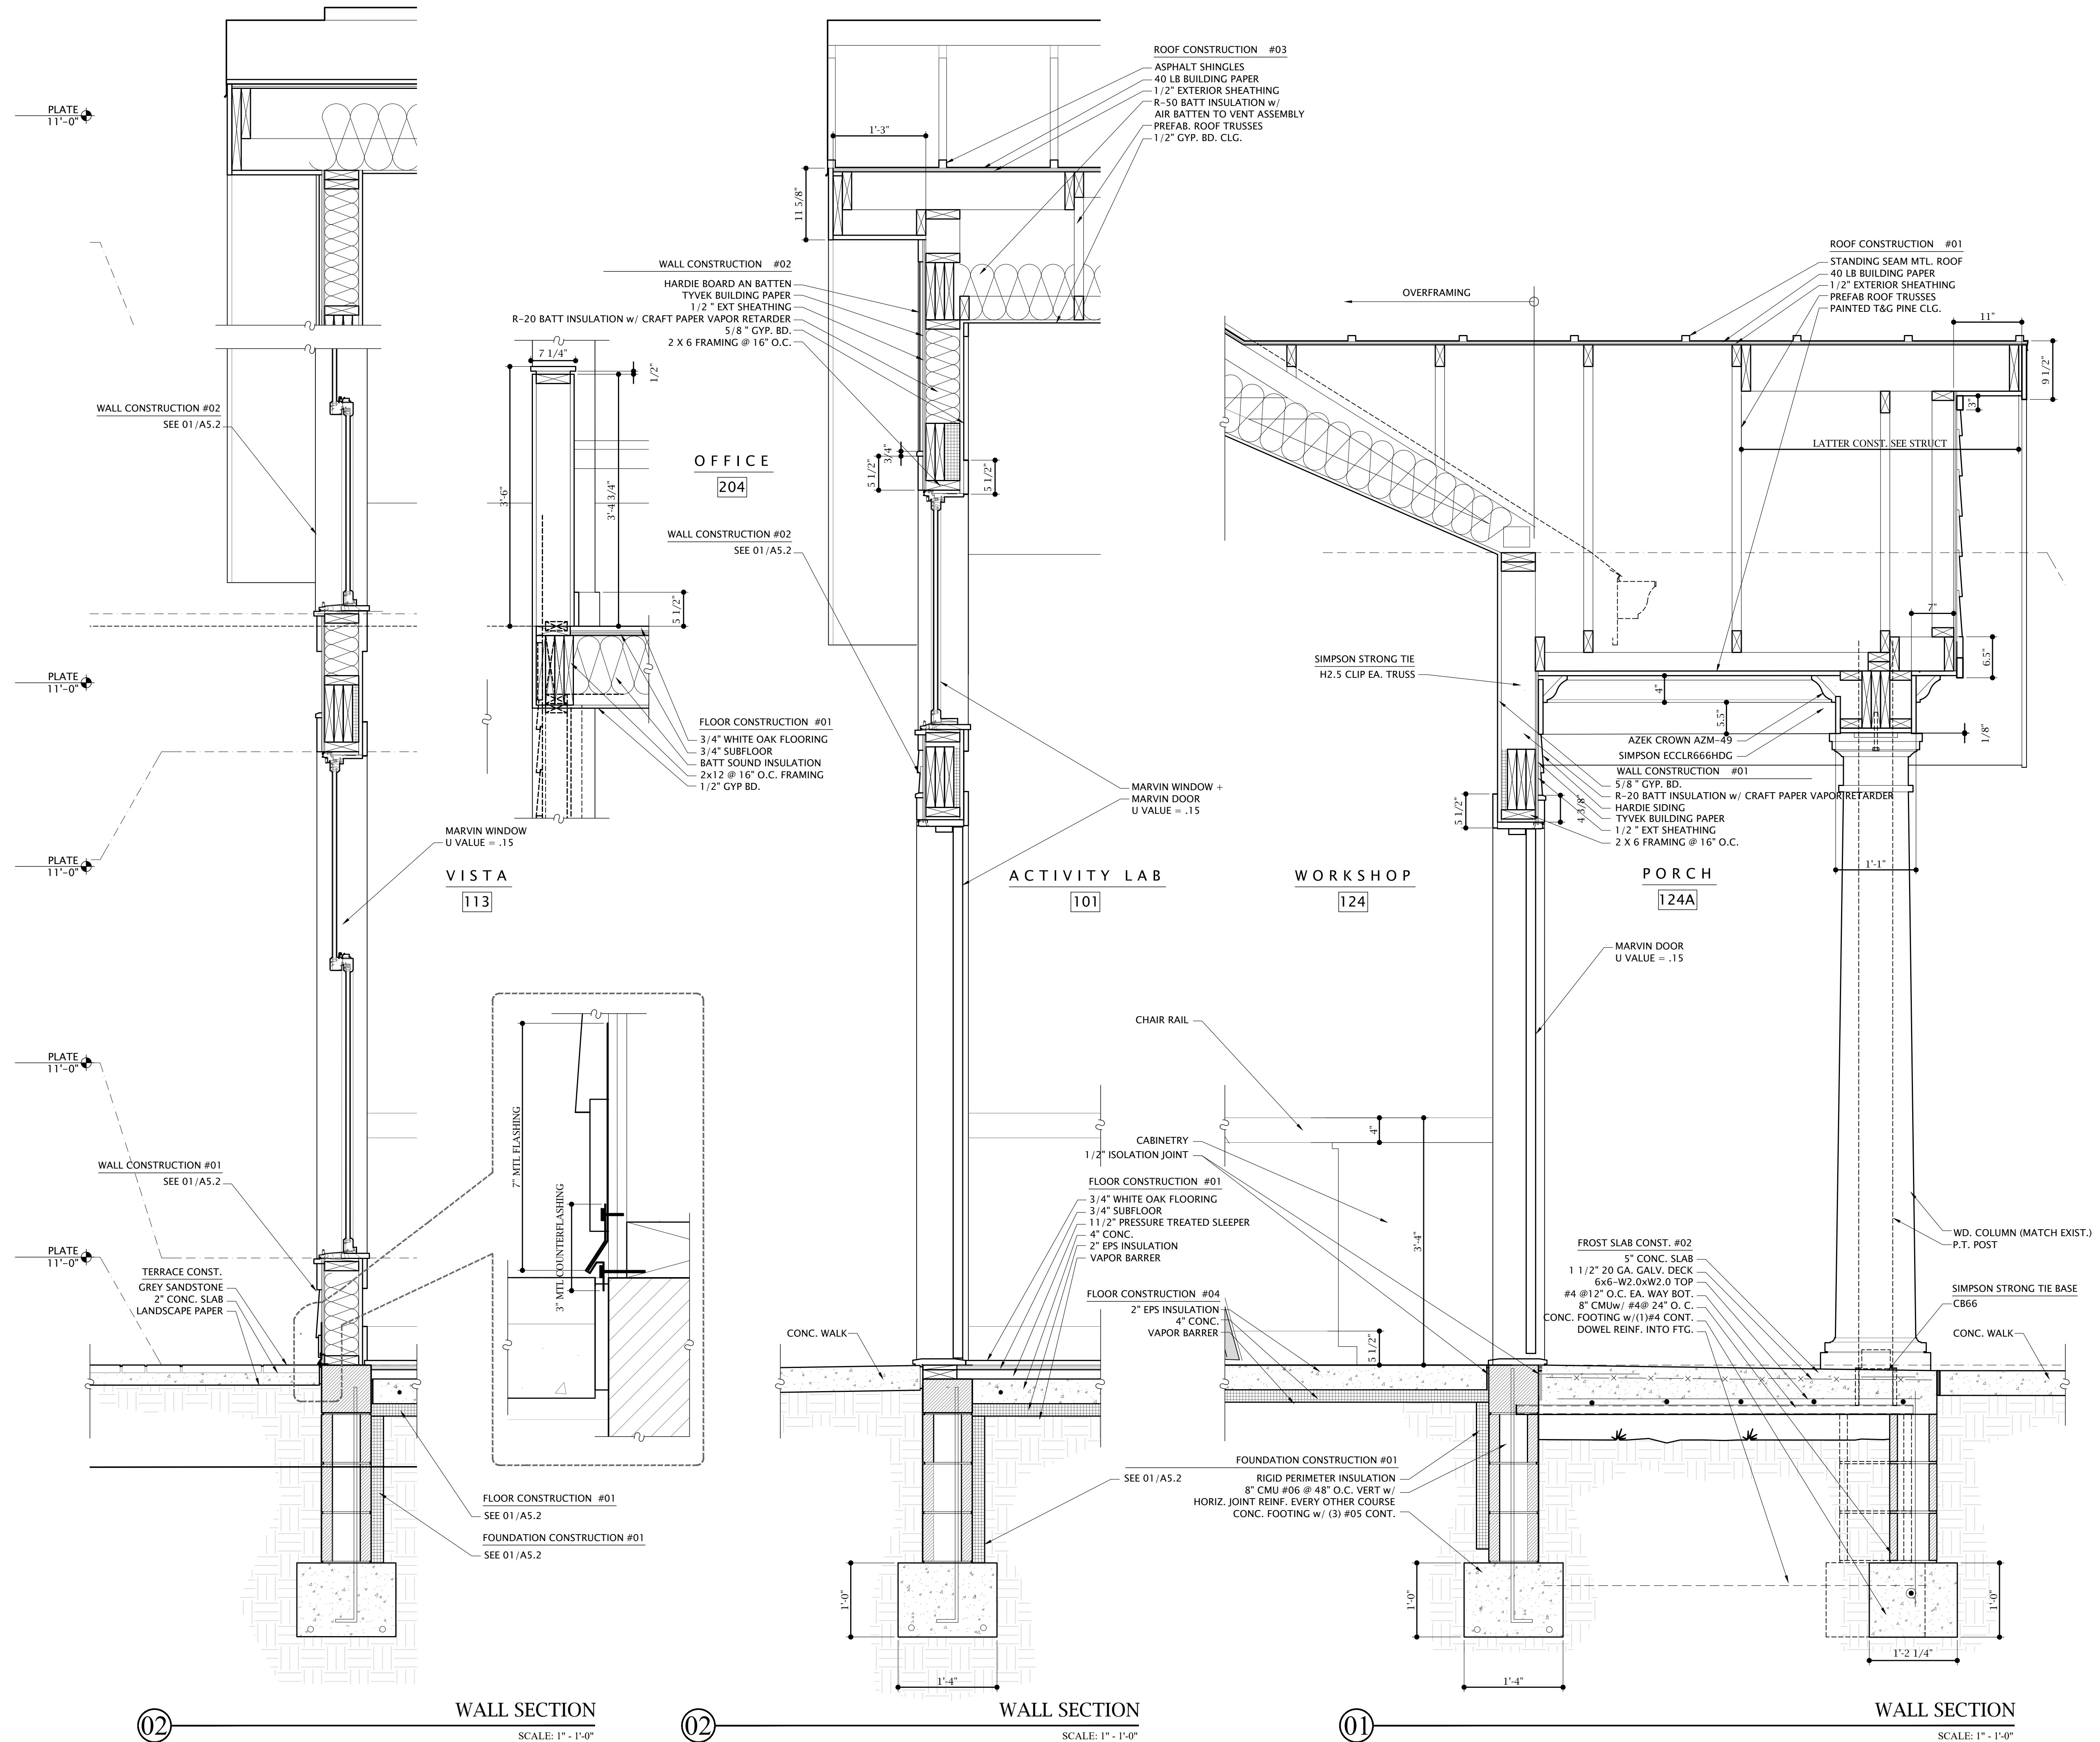

MATTHEW R WOLF
LICENSE #17230
EXP. DATE 12/31/2023


RUFFING MONTESSORI SCHOOL
DESIGN HOUSE

174112 SHELBOURNE
CLEVELAND HEIGHTS OHIO 44118

STRUCT.-INT. NOV 13 2023
PRICING NOV 06 2023
DESIGN DEV. OCT 04 2023
EXIST COND. AUG 31 2023
PROJECT #: 2114

A
5.2


WALL SECTIONS

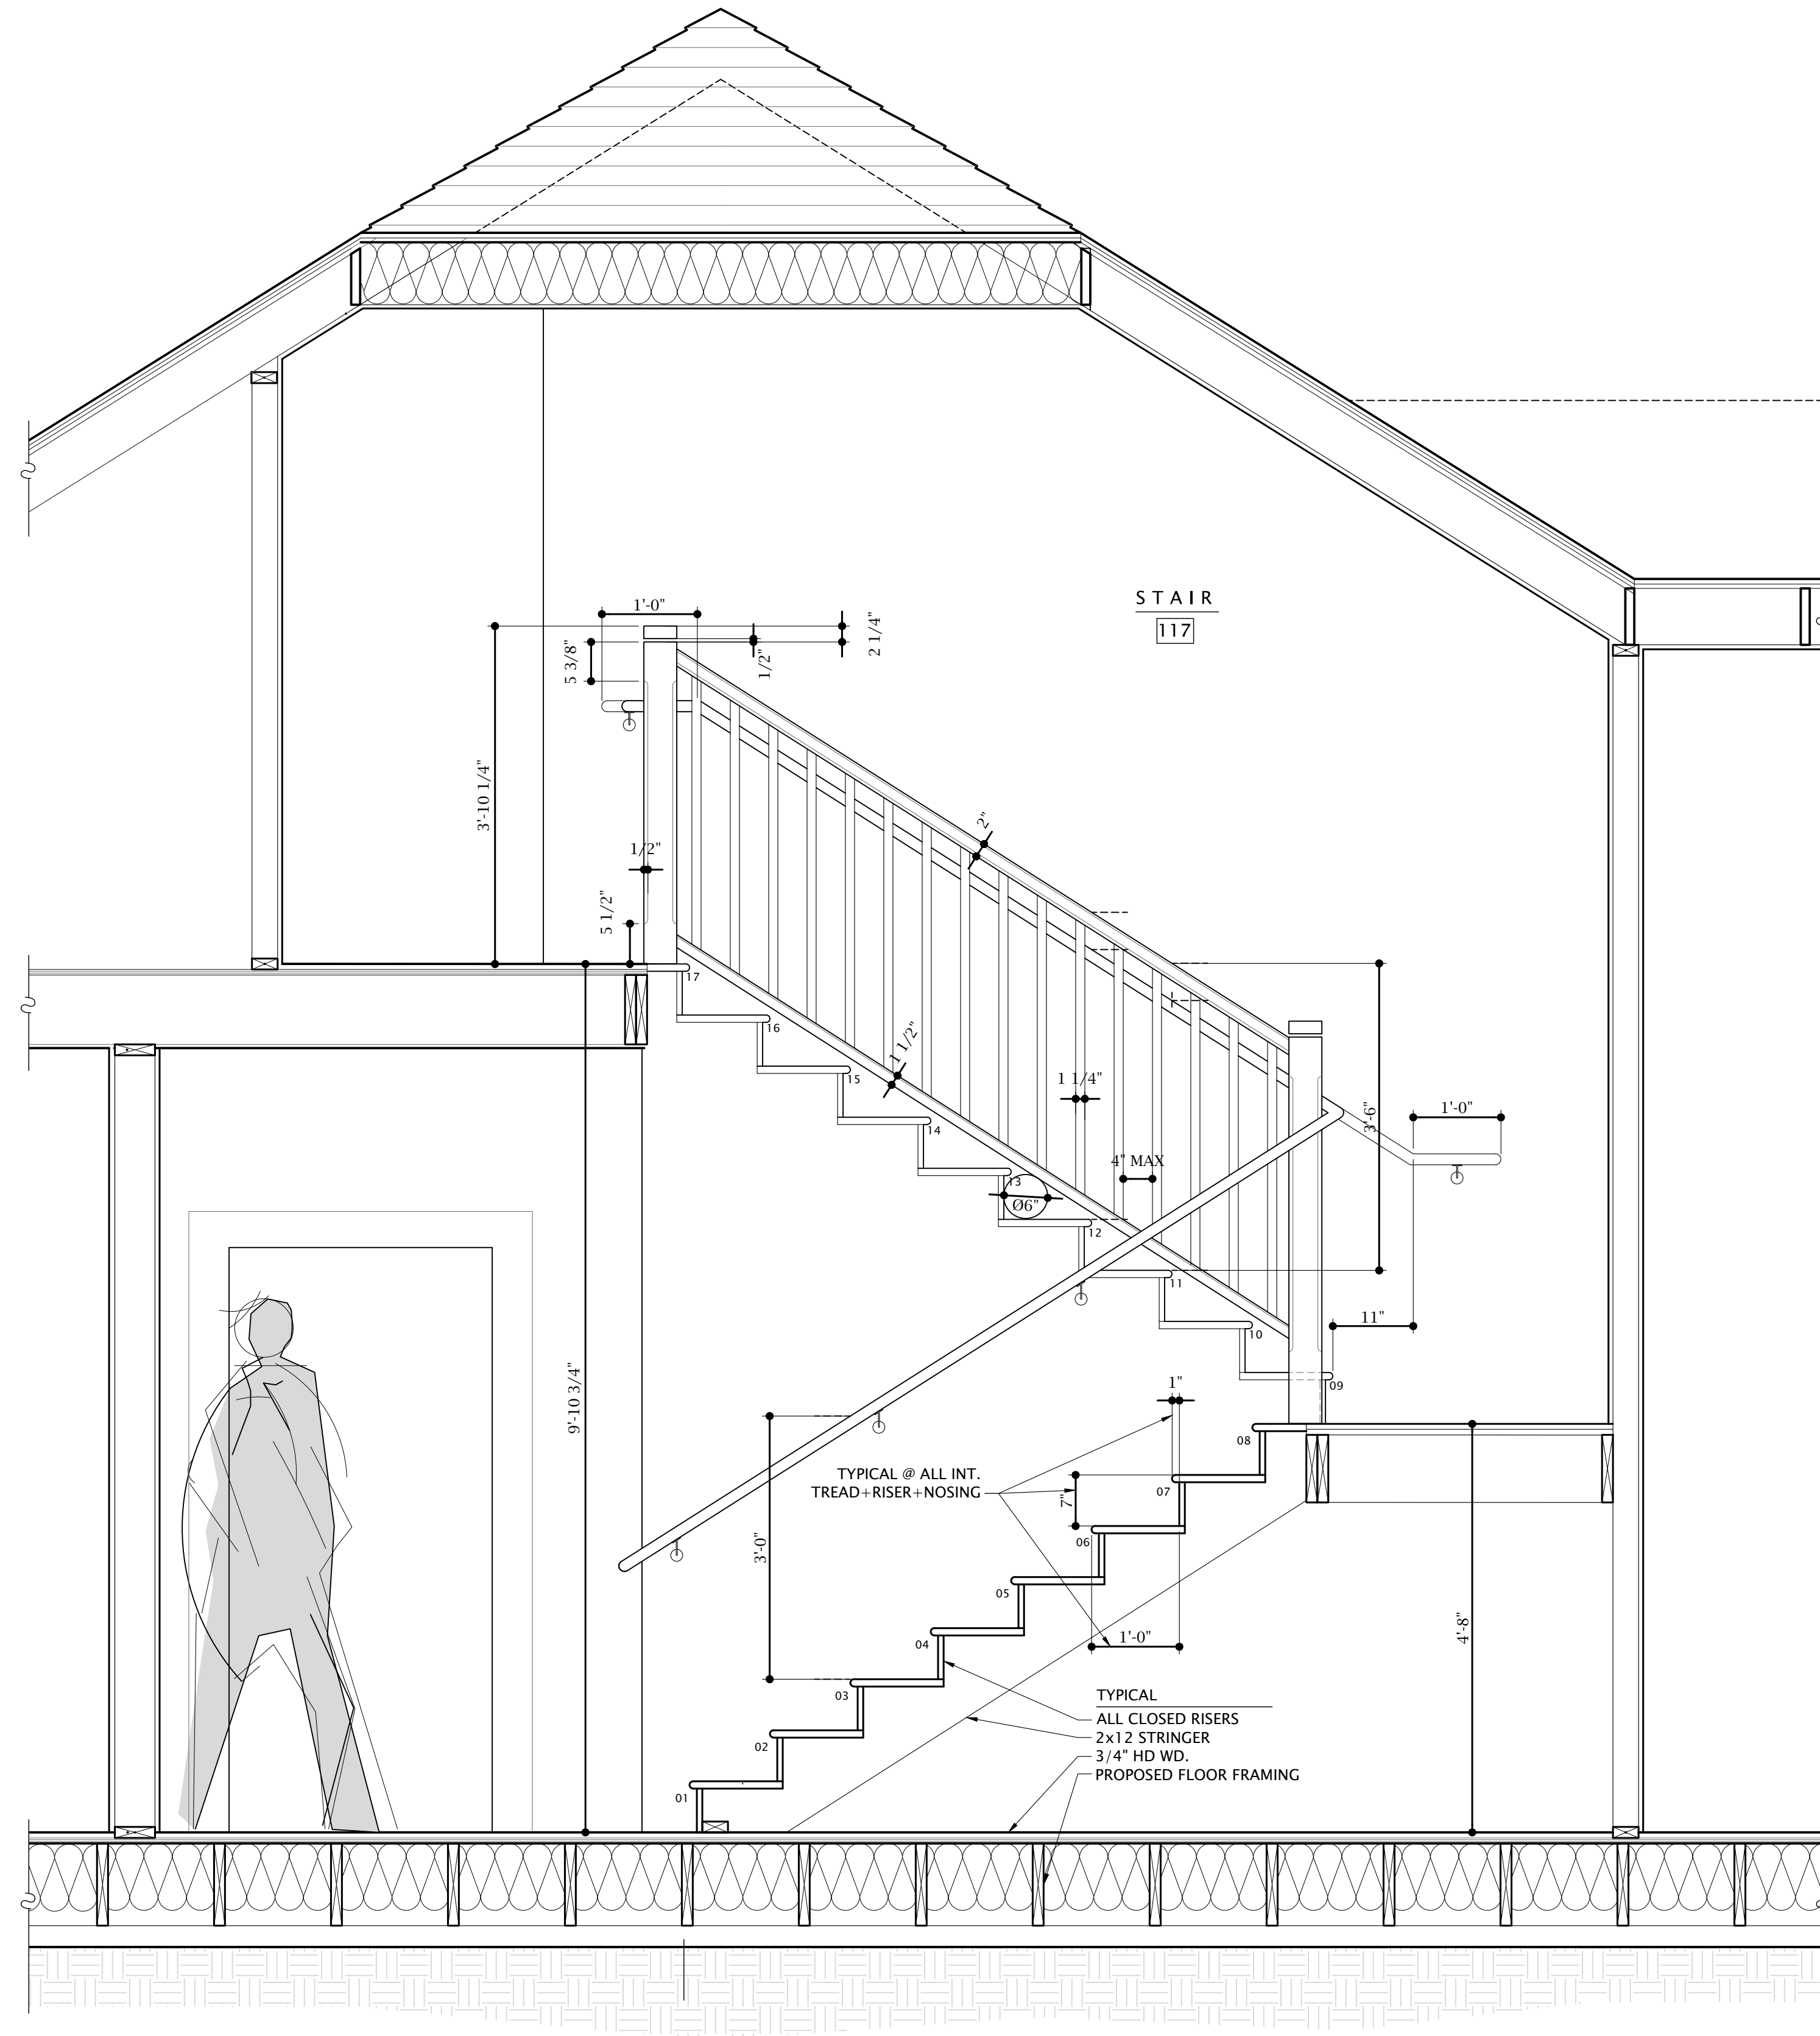

02

ENLARGED STAIR SECTION


SCALE: 3/4" - 1'-0"

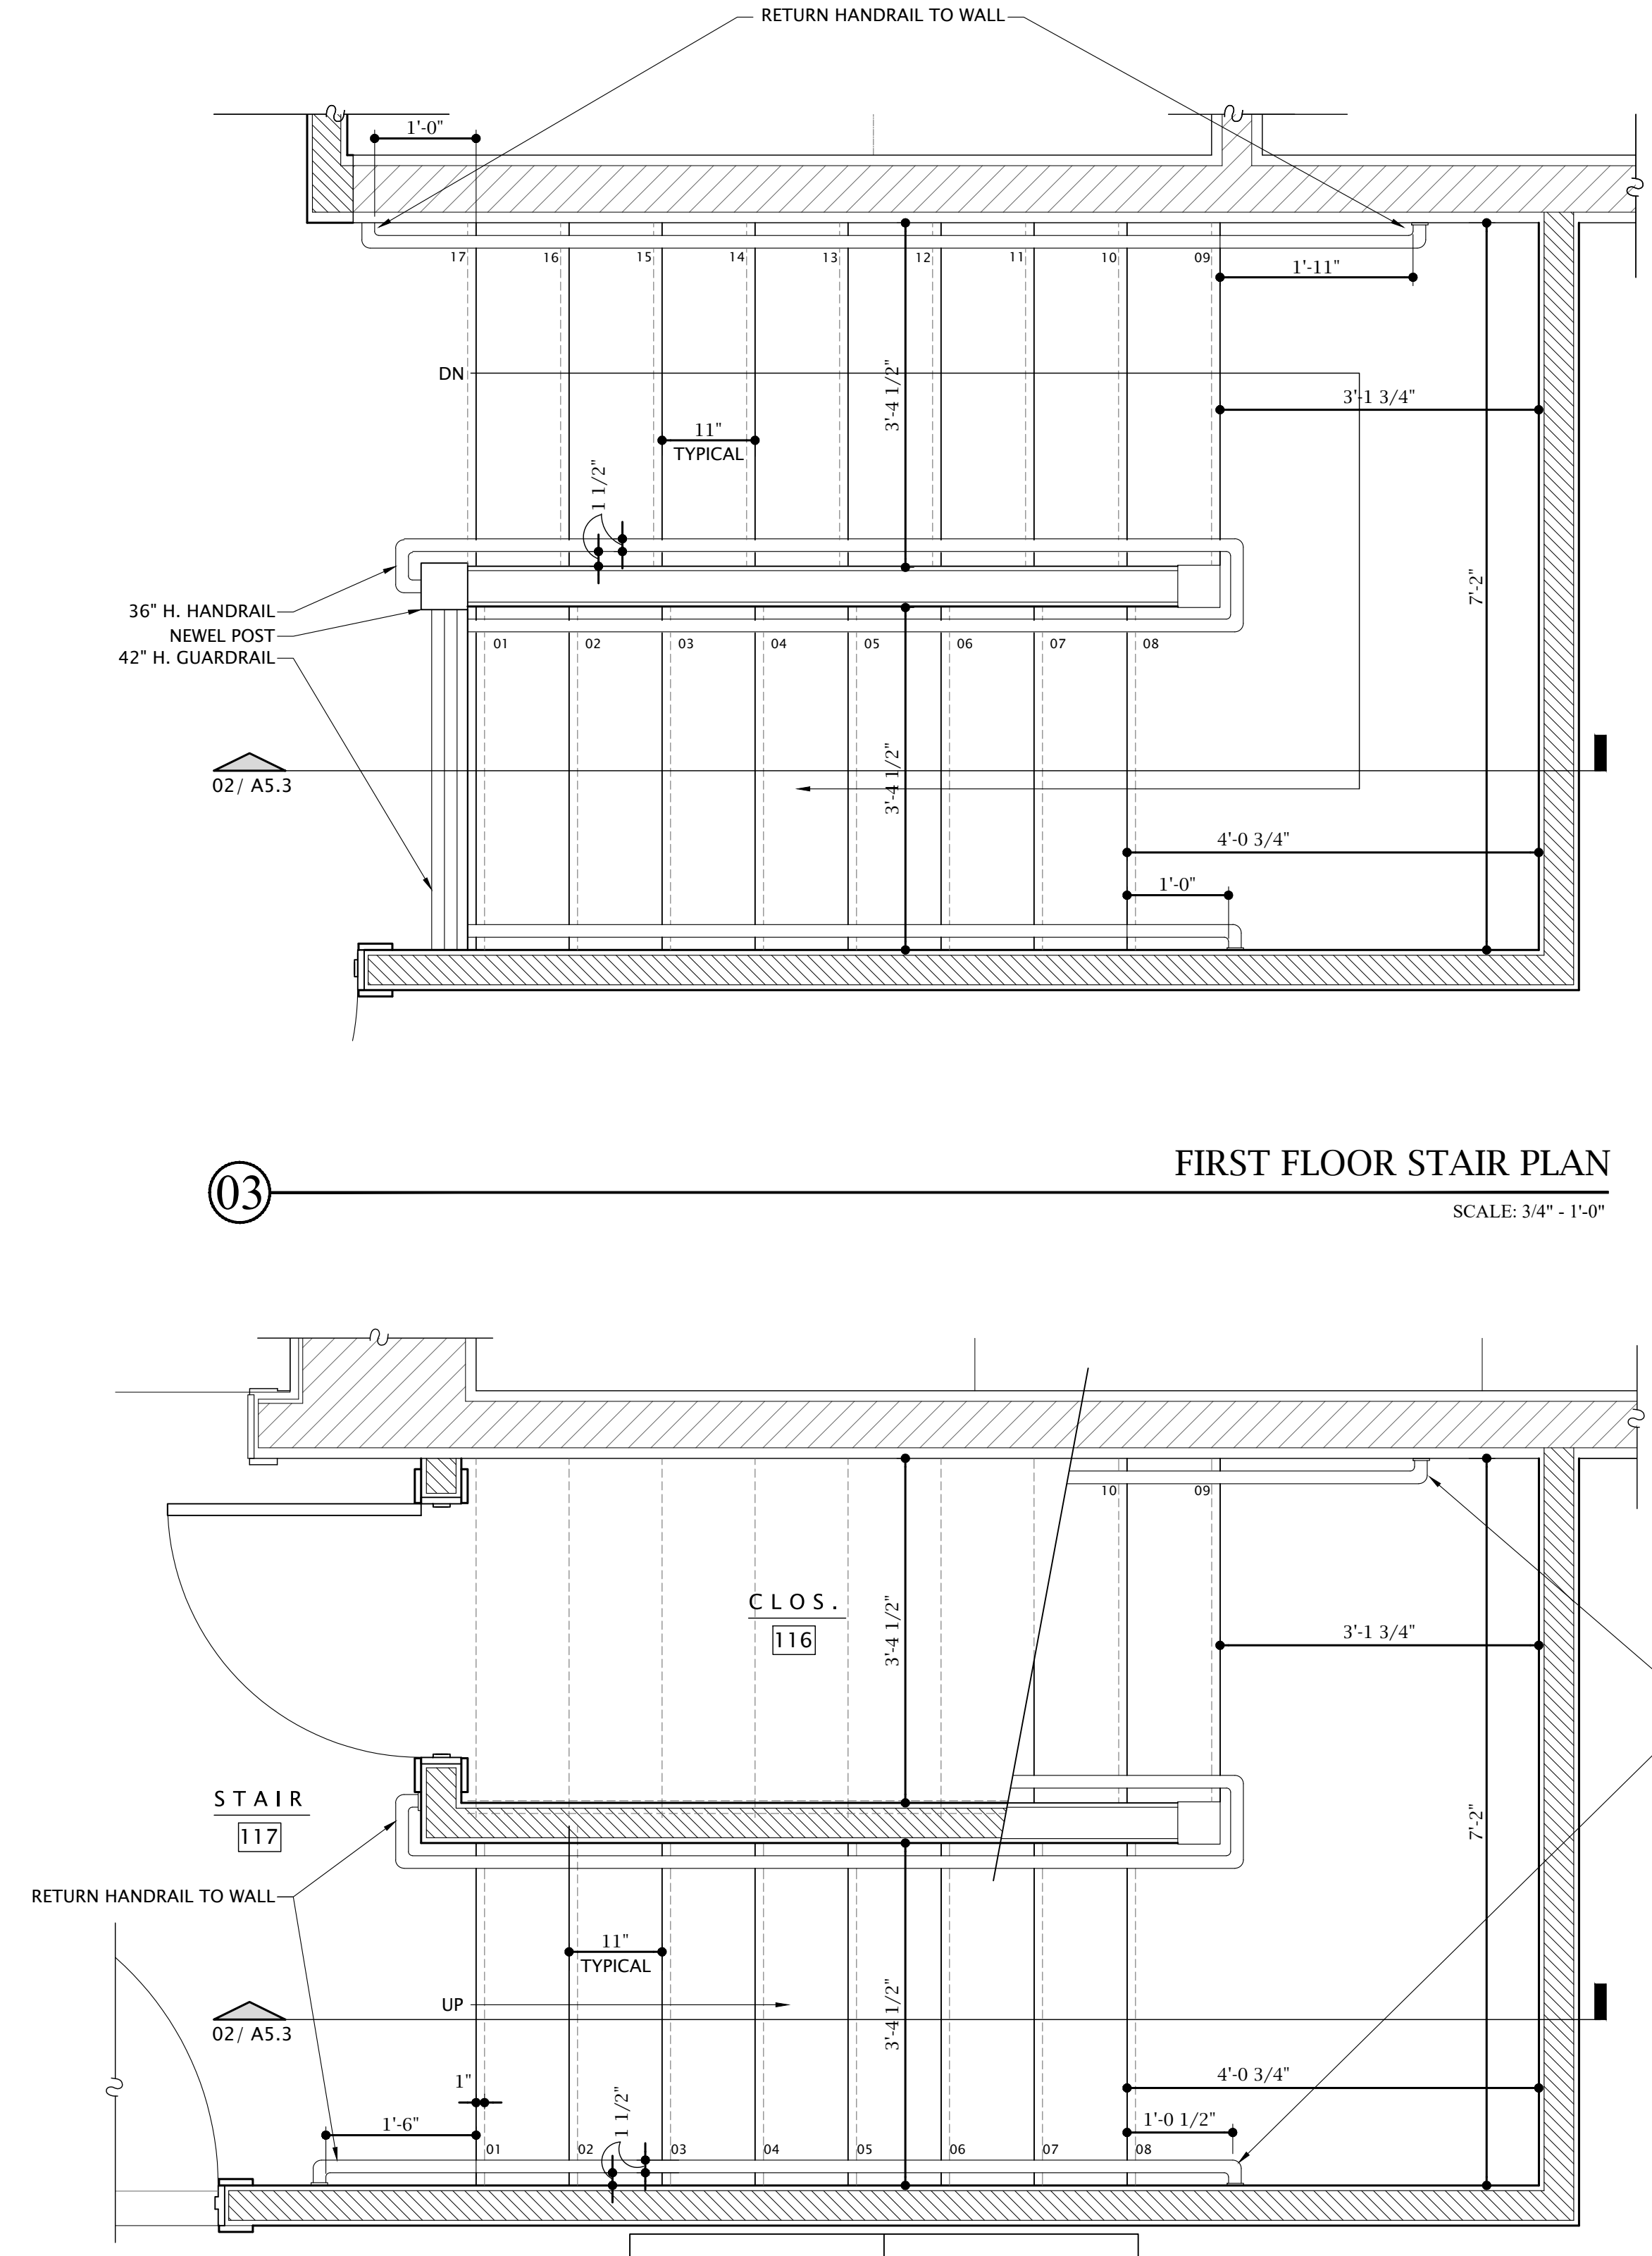

01

FIRST FLOOR STAIR PLAN

SCALE: 3/4" - 1'-0"

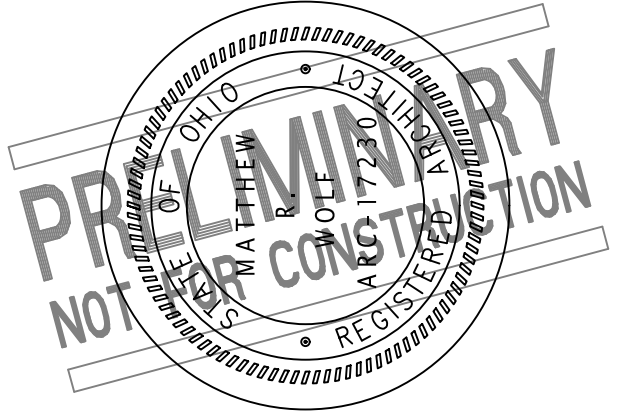

MATTHEW R WOLF
LICENSE #17230
EXP. DATE 12/31/2023


RUFFING MONTESSORI SCHOOL
DESIGN HOUSE

174112 SHELBOURNE
CLEVELAND HEIGHTS OHIO 44118

STRUCT.+INT. NOV 13 2023
PRICING NOV 06 2023
DESIGN DEV. OCT 04 2023
EXIST COND. AUG 31 2023
PROJECT #: 2114

A
5.3


ENLARGED STAIR PLANS +
SECTION

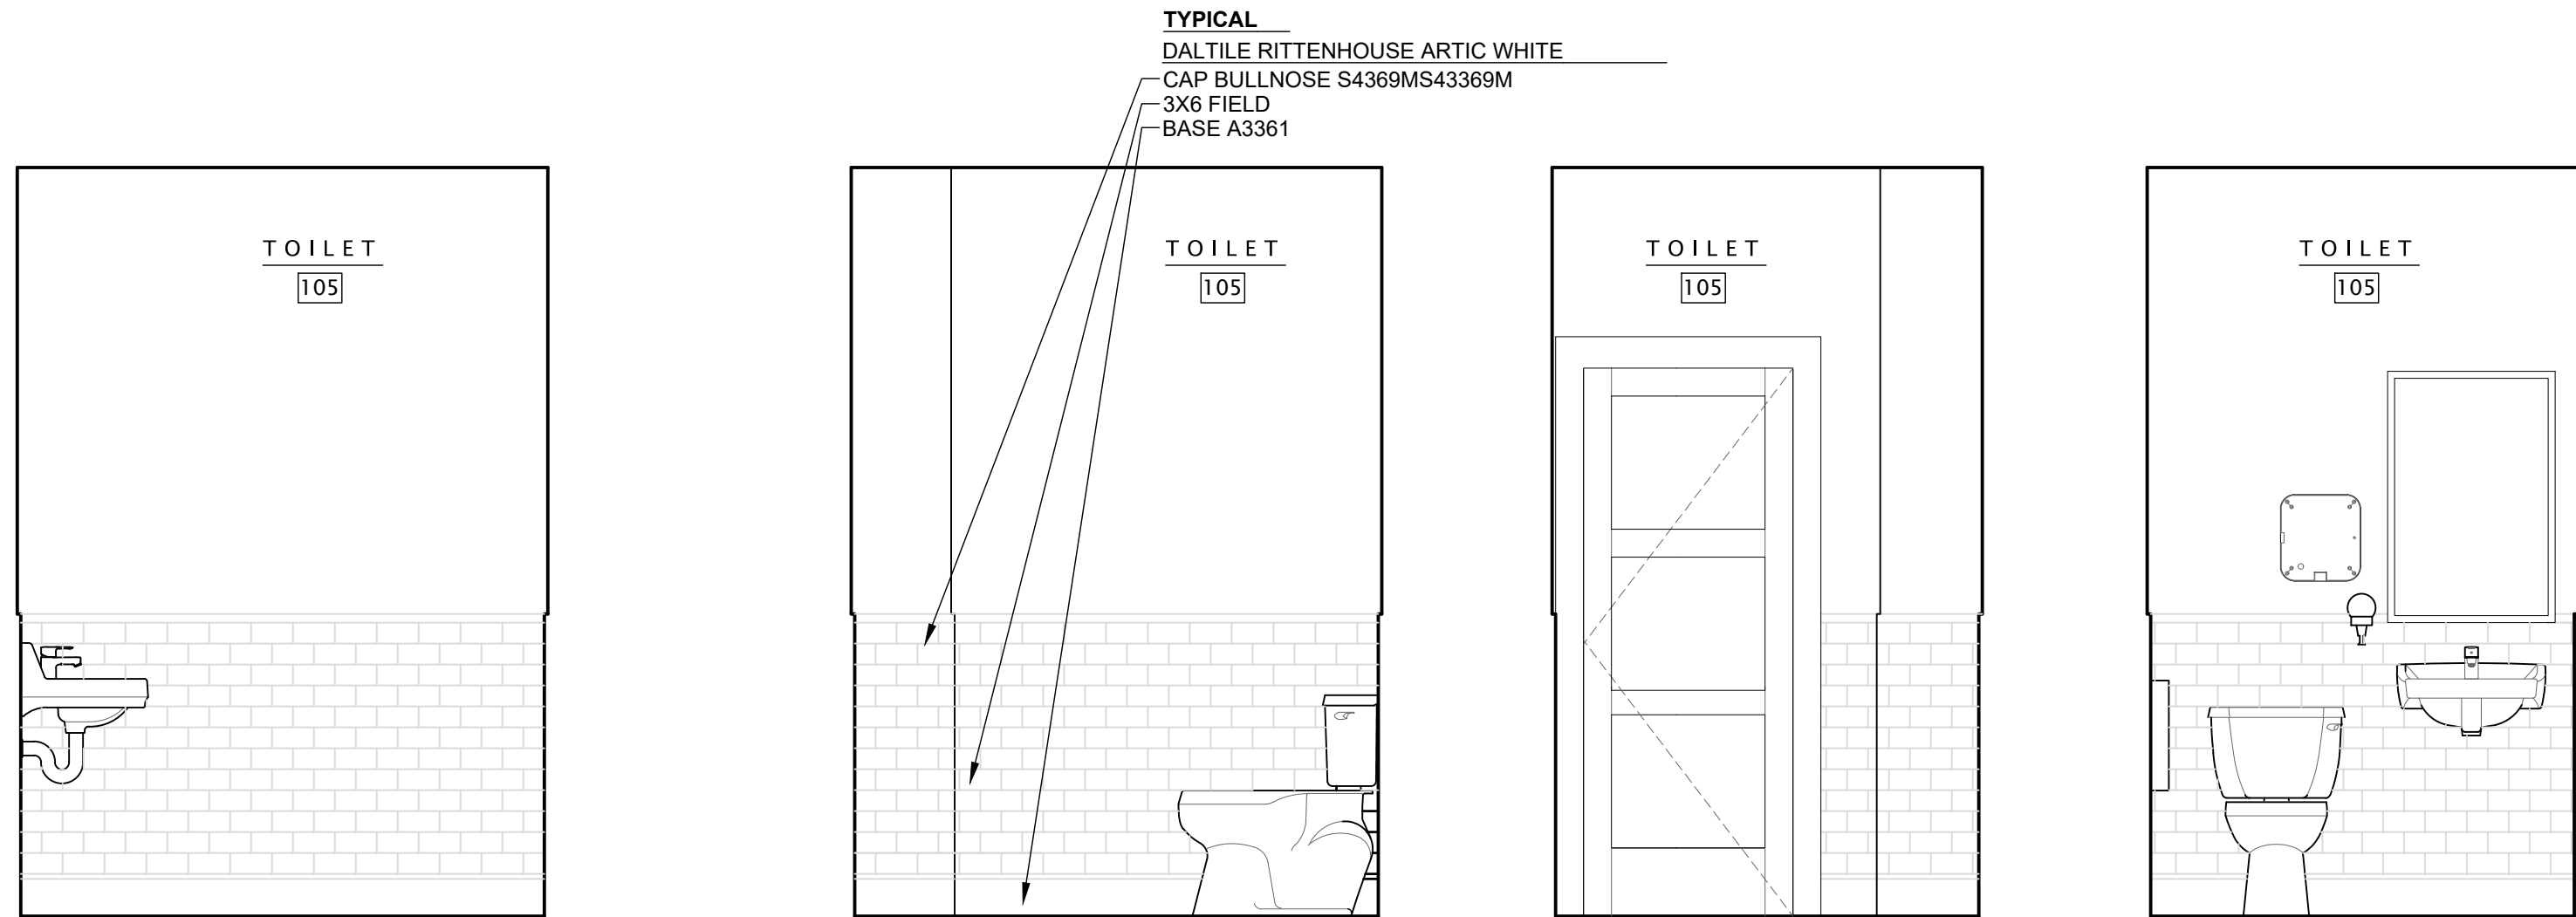

13121110

INTERIOR ELEVATIONS


SCALE: 1/2" - 1'-0"

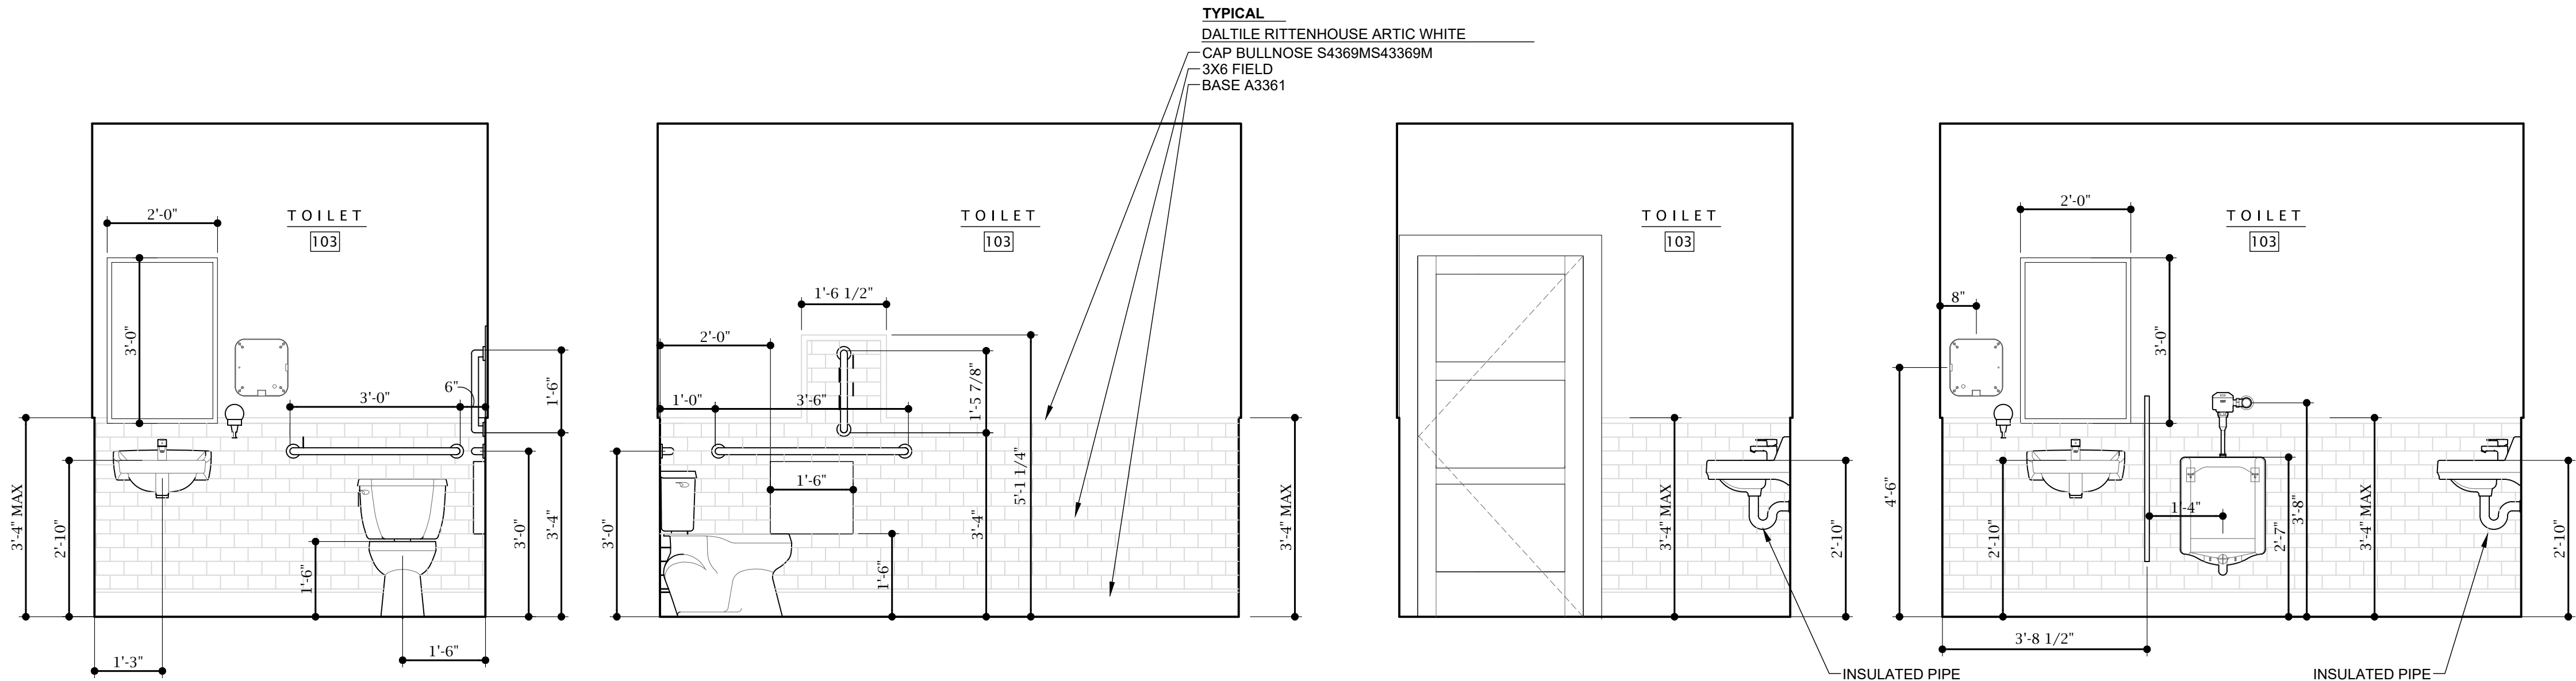

09080706

INTERIOR ELEVATIONS


SCALE: 1/2" - 1'-0"

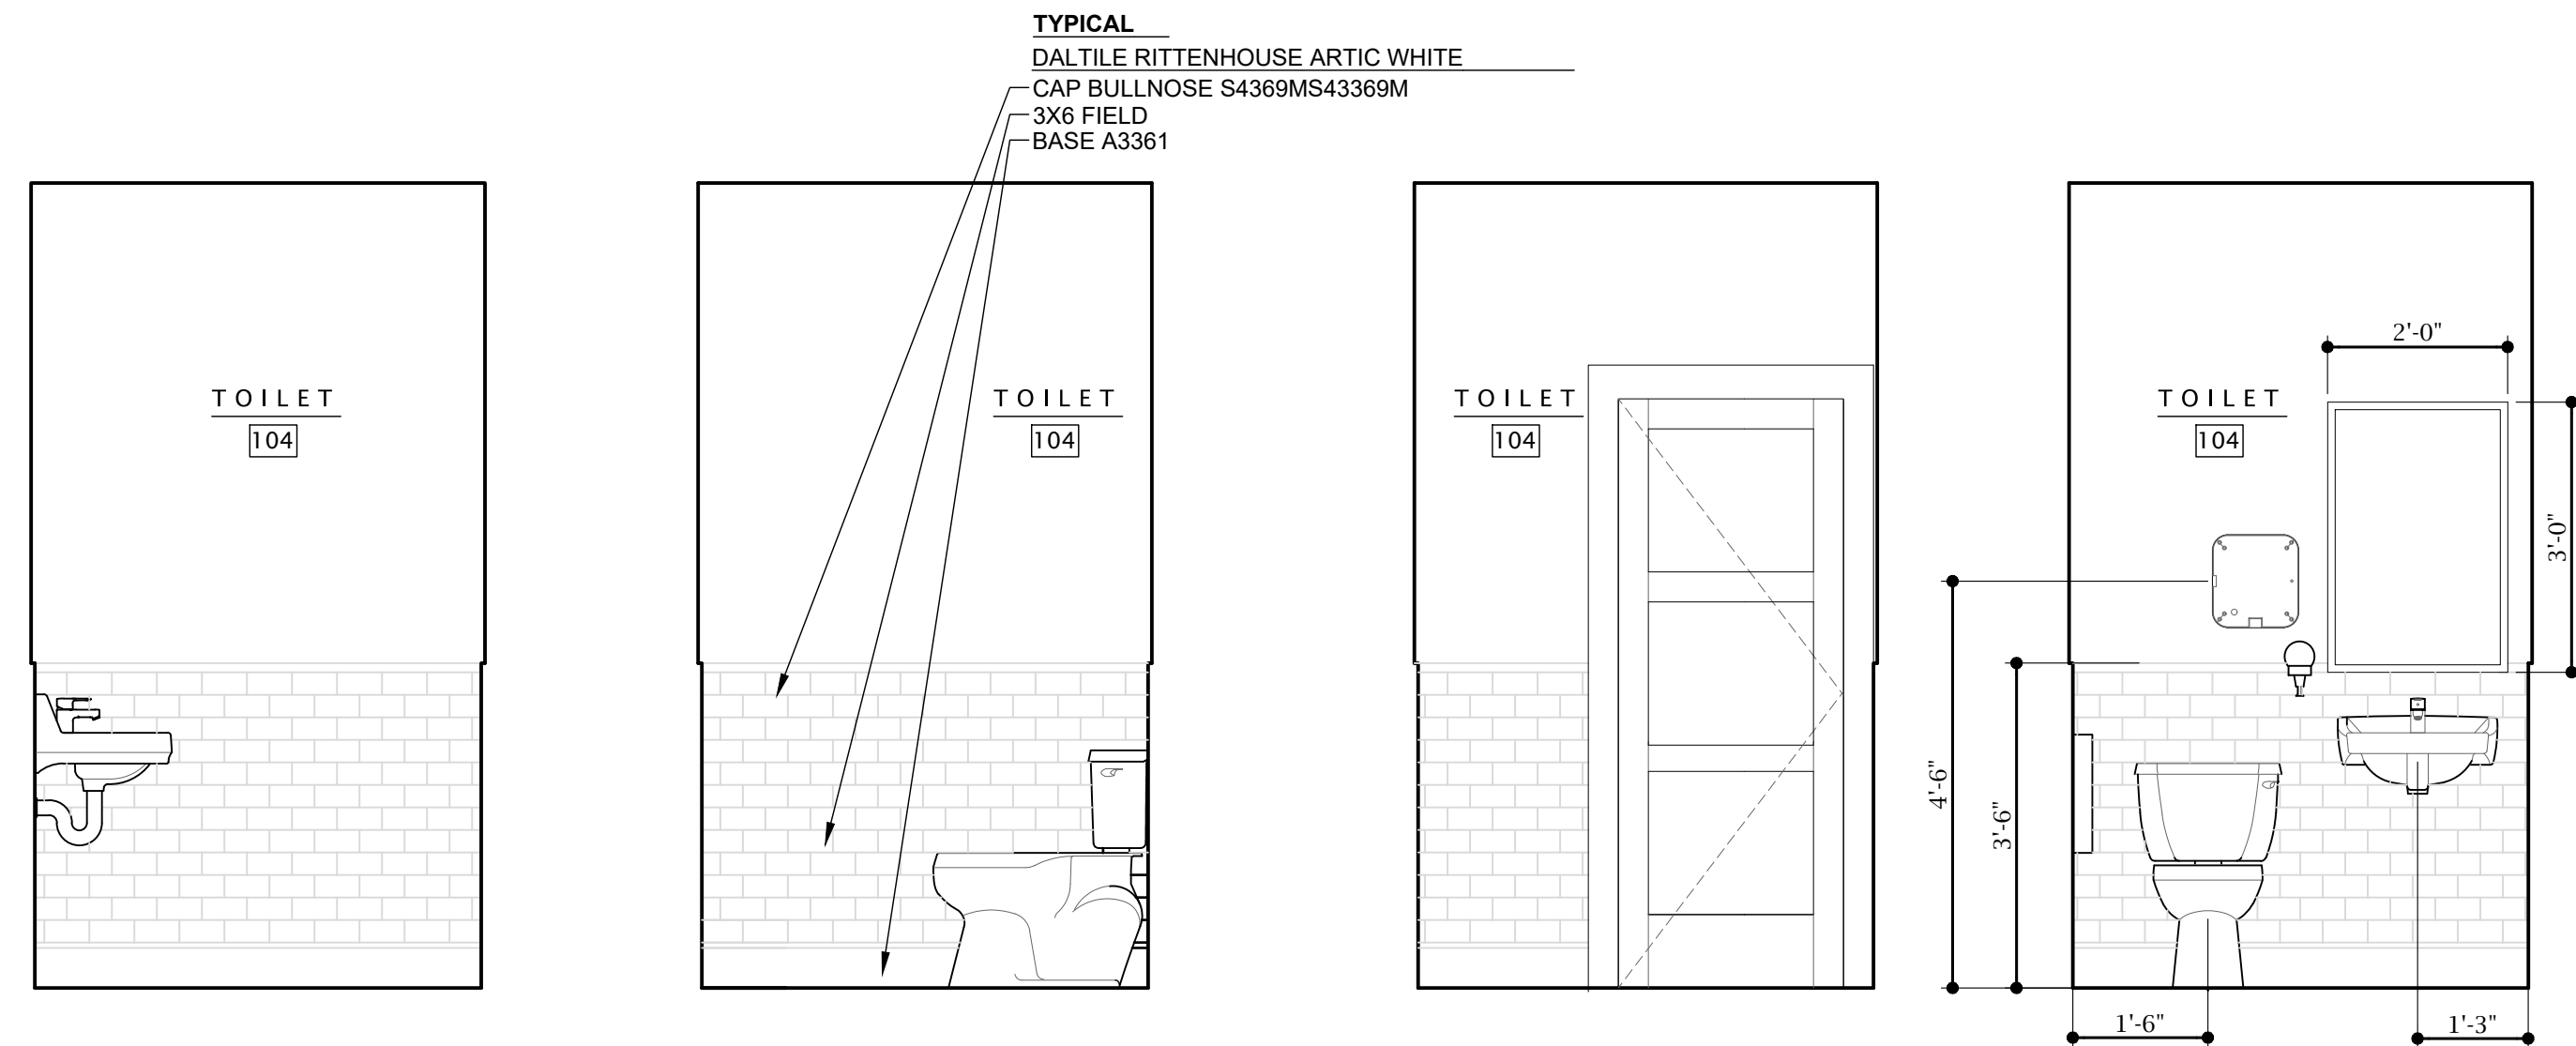

05040302

INTERIOR ELEVATIONS

SCALE: 1/2" - 1'-0"

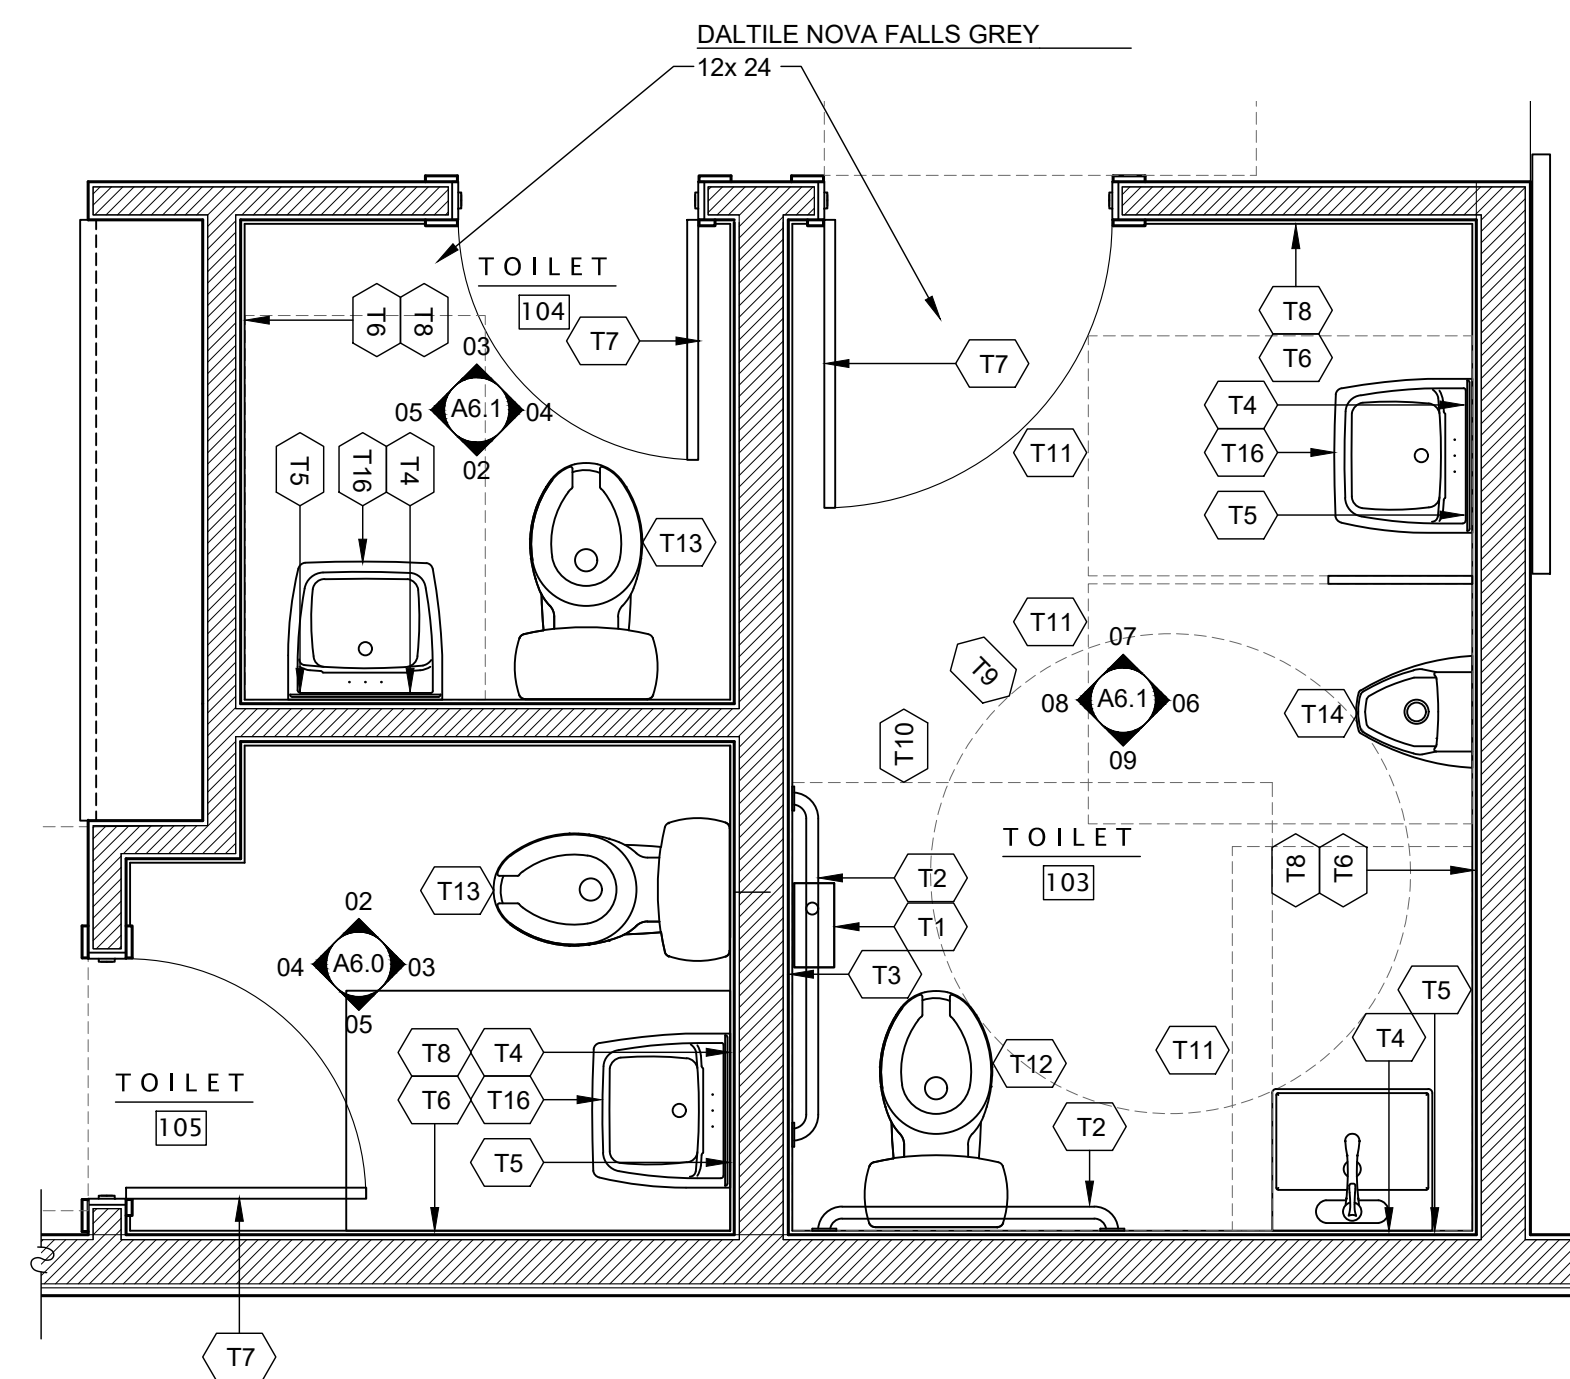


01

ENLARGED PLAN


SCALE: 1/2" - 1'-0"

KEY NOTE LEGEND

- T1 SURFACE MTD TOILET TISSUE DISPENSER PROVIDED BY OWNER
- T2 1-1/2" DIA SS GRAB BARS BY BOBRICK - 36", 42" AND 18" PER ANSI COMPLIANT TOILET STALL
- T3 SURFACE MTD SS SANITARY NAPKIN DISPENSER BY BOBRICK
- T4 36"x18" CHANNEL FRAME SS MIRROR BY BOBRICK
- T5 SURFACE MTD SOAP DISPENSER PROVIDED BY OWNER
- T6 SS TRASH CONTAINER PROVIDED BY BOBRICK
- T7 SS COAT HOOK CENTERED ON DOOR
- T8 BOBRICK B-7120 TRIM DRY ADA SURFACE MTD. HAND DRYER
- T9 60" DIA.
- T10 60" x 56"
- T11 30" x 48"
- T12 VITREOUS CHINA, LOW CONSUMPTION, 16-1/2" HIGH ELONGATED SIPHON JET ACTION BOWL, WHITE, HANDICAP COMPLIANT FLOOR MTD., TANK TYPE WATER CLOSET, INCLUDE W/ CHURCH #9500CT EXTRA HEAVY DUTY WHITE OPEN FRONT SEAT, PROVIDE TRIP LEVER PER ADA **AMER. STD. CHAMPION 4 2002.014**
- T13 VITREOUS CHINA, LOW CONSUMPTION, 15-1/4" HIGH ELONGATED SIPHON JET ACTION BOWL, WHITE, FLOOR MTD., TANK TYPE WATER CLOSET, INCLUDE W/ CHURCH #9500CT EXTRA HEAVY DUTY WHITE OPEN FRONT SEAT, **AMER. STD. CHAMPION 2018.214**
- T14 WHITE VITREOUS CHINA URINAL 0.5 GPF 3/4" TOP SPUD, WASHOUT FLUSH ACTION INCLUDE W/ SLOAN * ROYAL MODEL No. 186-0.5 LOW CONSUMPTION, 0.5 GPF FLUSH VALVE W/ ADA COMPLIANT HANDLE AND 2" THREADED OUTLET CONNECTION WALL HANGER. **AMER. STD. WASHBROOK 6590.001**
- T15 WHITE VITREOUS CHINA WALL HUNG REAR OVERFLOW WHITE LAV, TRIM: MOEN, #L4605 SINGLE HANDLE FAUCET, FURNISH W/ 0.5 GPM AERATOR, CONCEALED ARM SUPPORTS AND OFFSET DRAIN FOR BARRIER FREE INSTALLATION, PROVIDE LEONARD MODEL 220 THERMOSTATIC MIXING VALVE OR EQUAL TO DELIVER 110 DEG. F.(MAX) **AMER. STD. COMRADE 0124.024**
- T16 WHITE VITREOUS CHINA OVAL, UNDERMNT. FRONT OVERFLOW WHITE LAV, 19"x15 3/8" BOWL, 5.5" DEEP TRIM: MOEN, #2538-MPU-DST DOUBLE HANDLE CENTER SET FAUCET, FURNISH W/ MOUNTING KIT AND OFFSET DRAIN FOR BARRIER FREE INSTALLATION, PROVIDE LEONARD MODEL 220 THERMOSTATIC MIXING VALVE OR EQUAL TO DELIVER 110 DEG. F.(MAX) **AMER. STD. OVALYN 0497.221**

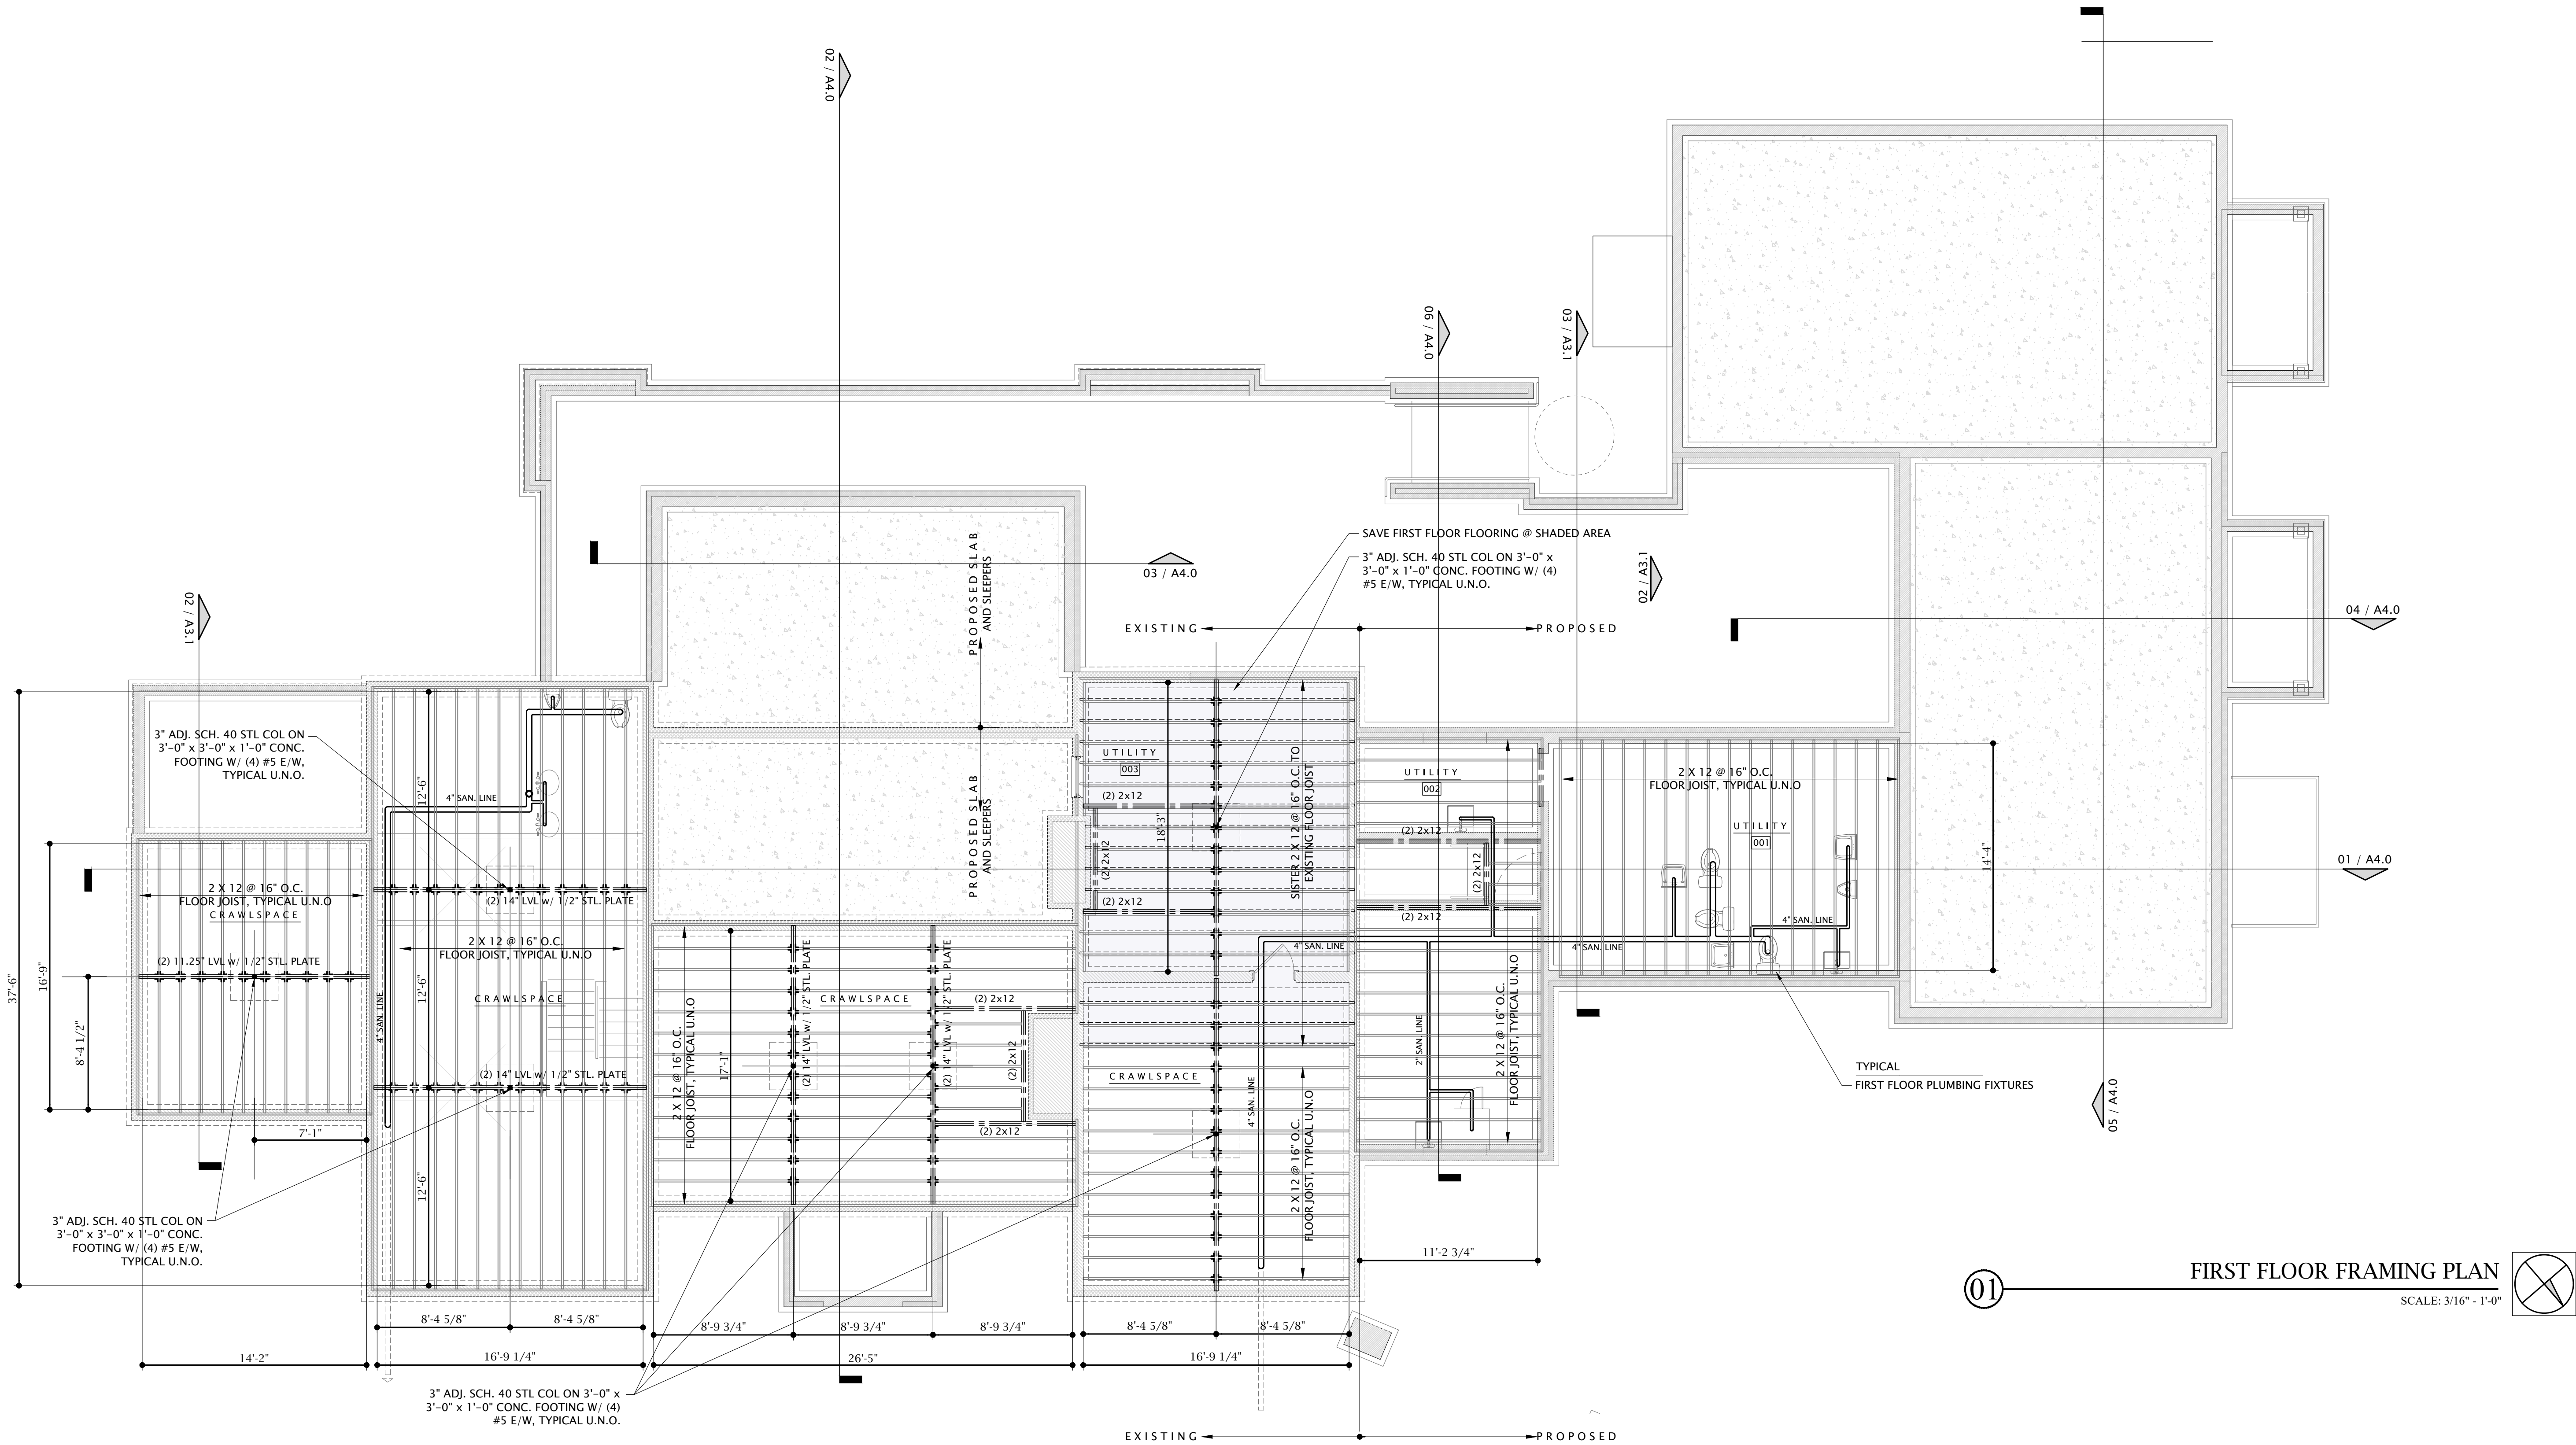


01 FIRST FLOOR FRAMING PLAN
SCALE: 3/16" = 1'-0"

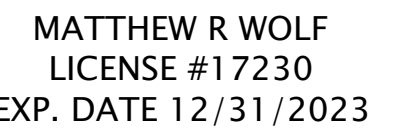


174112 SHELburnE
CLEVELAND HEIGHTS OHIO 44118

STRUCT+INT.	NOV 13 2023
PRICING	NOV 06 2023
DESIGN DEV.	OCT 04 2023
EXIST COND.	AUG 31 2023
PROJECT #:	2114

SECOND FLOOR FRAMING PLAN

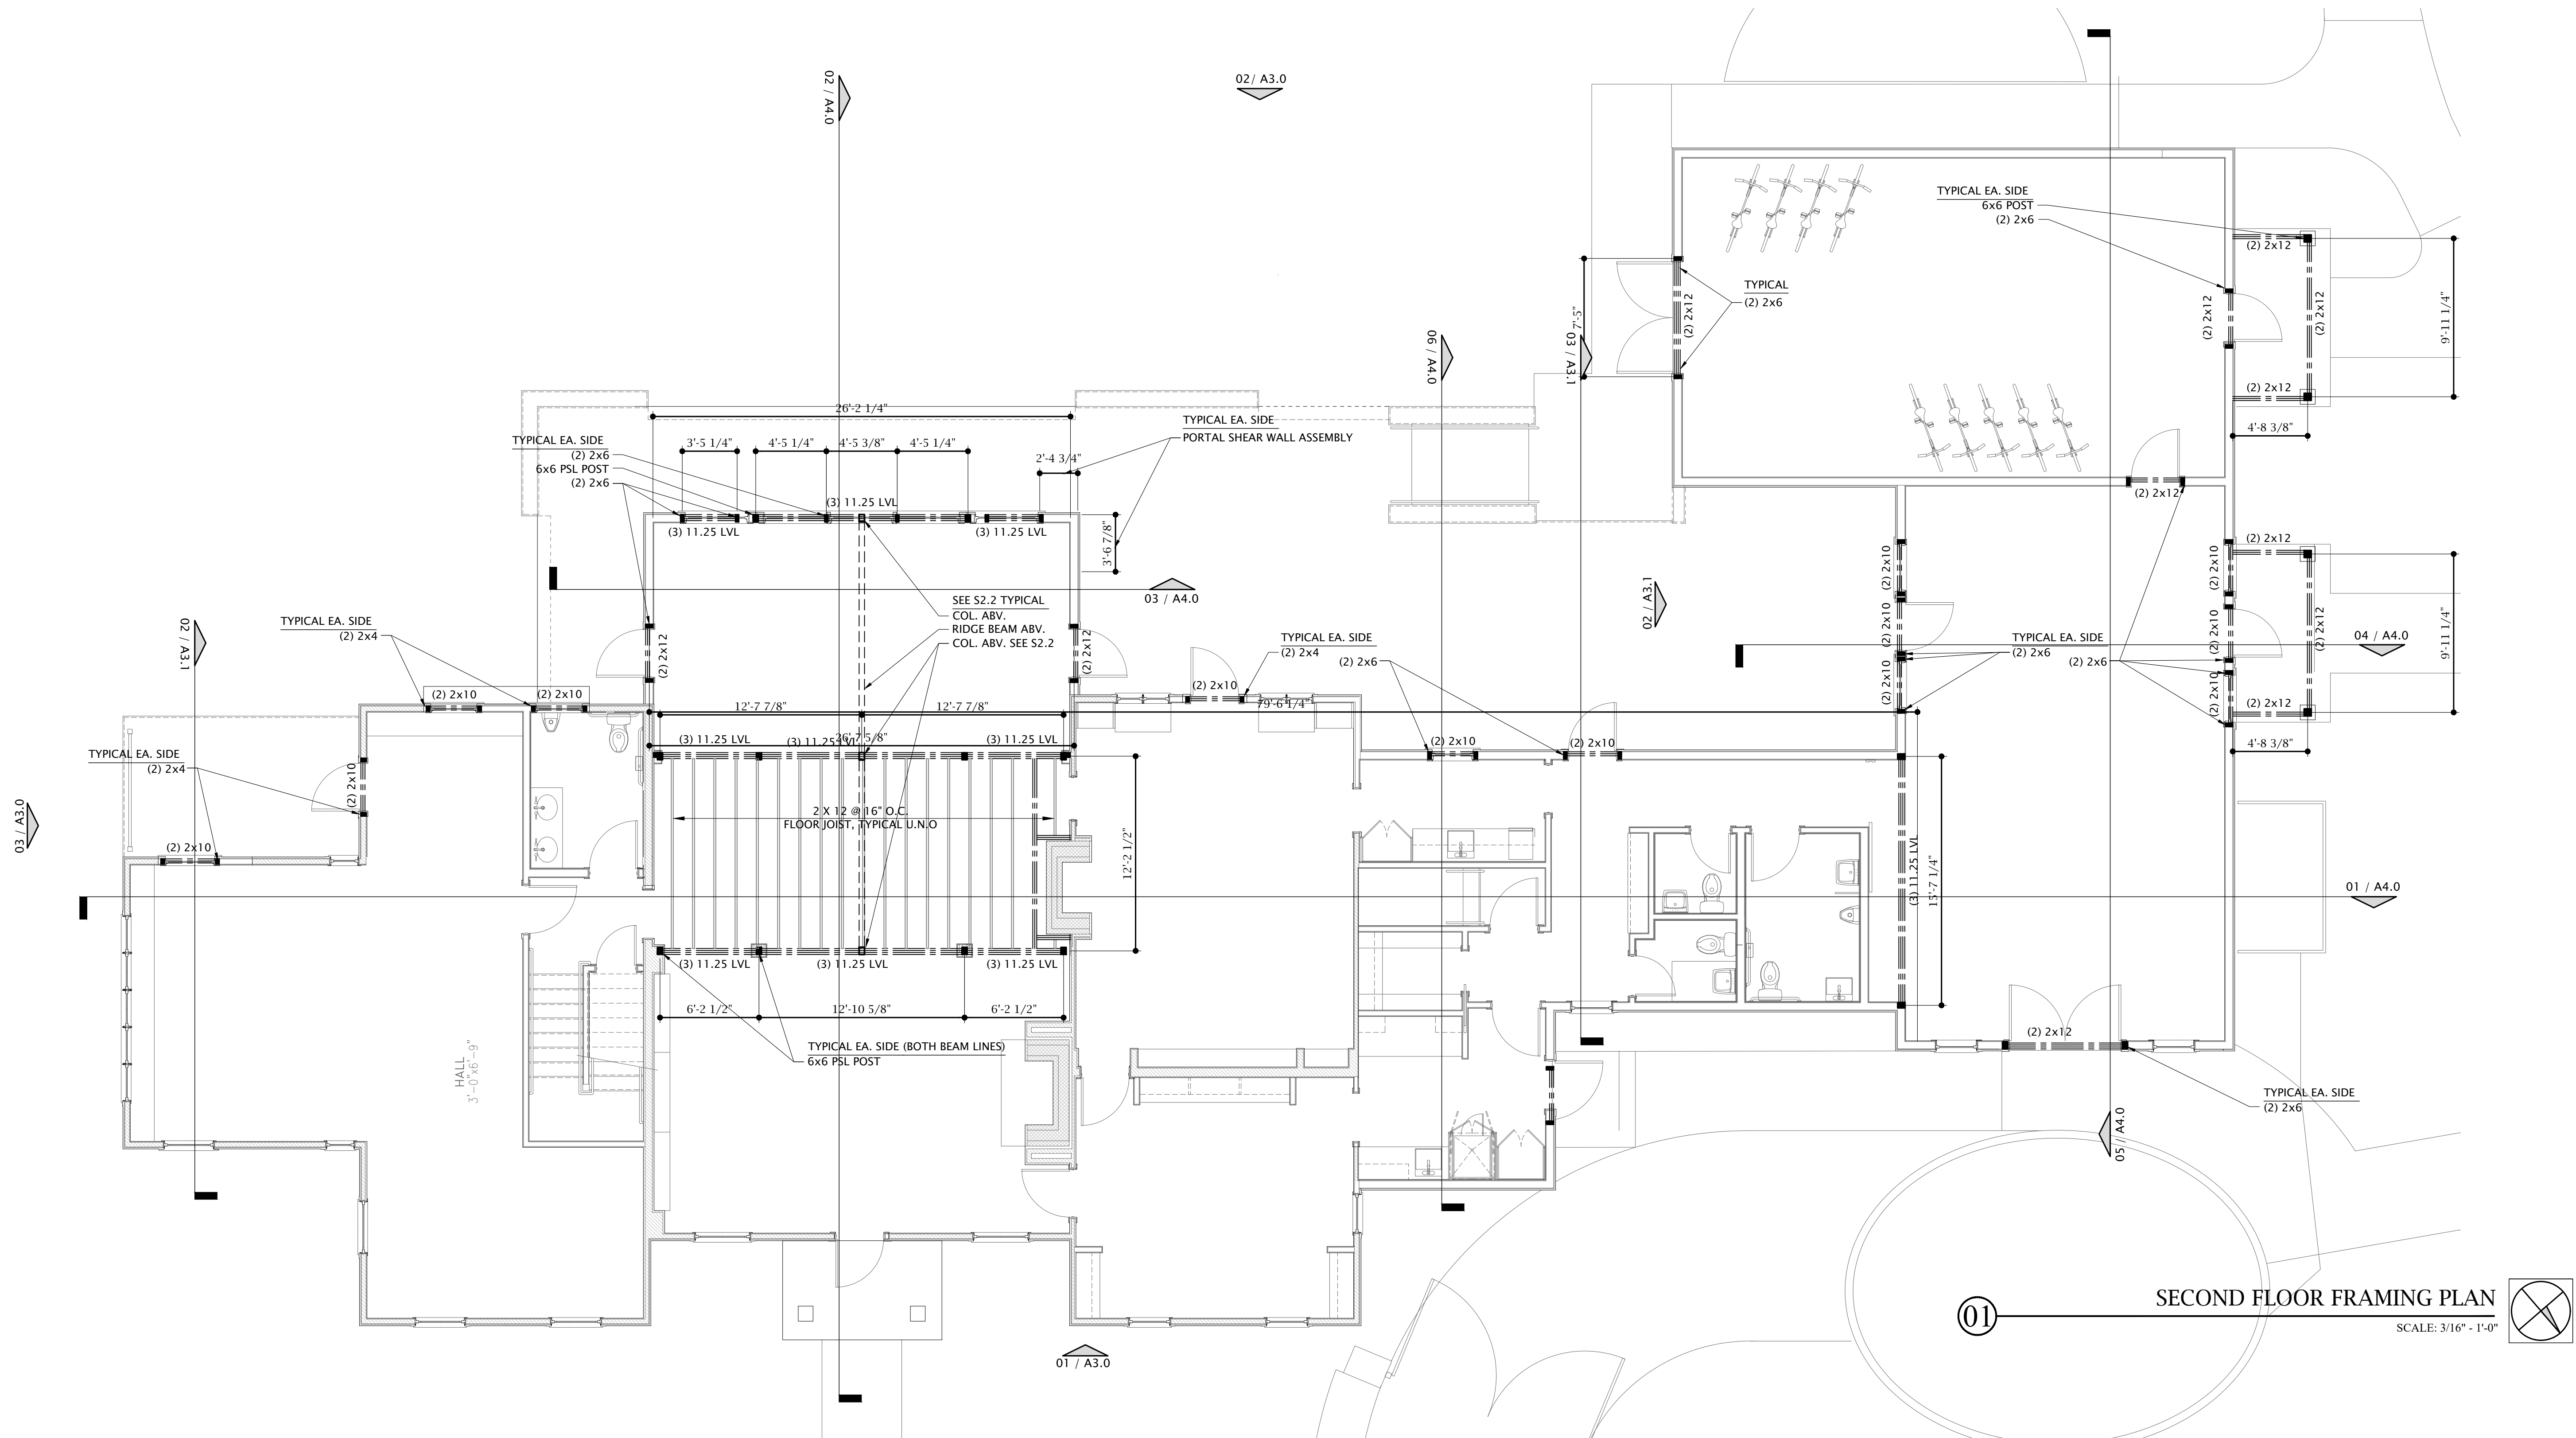

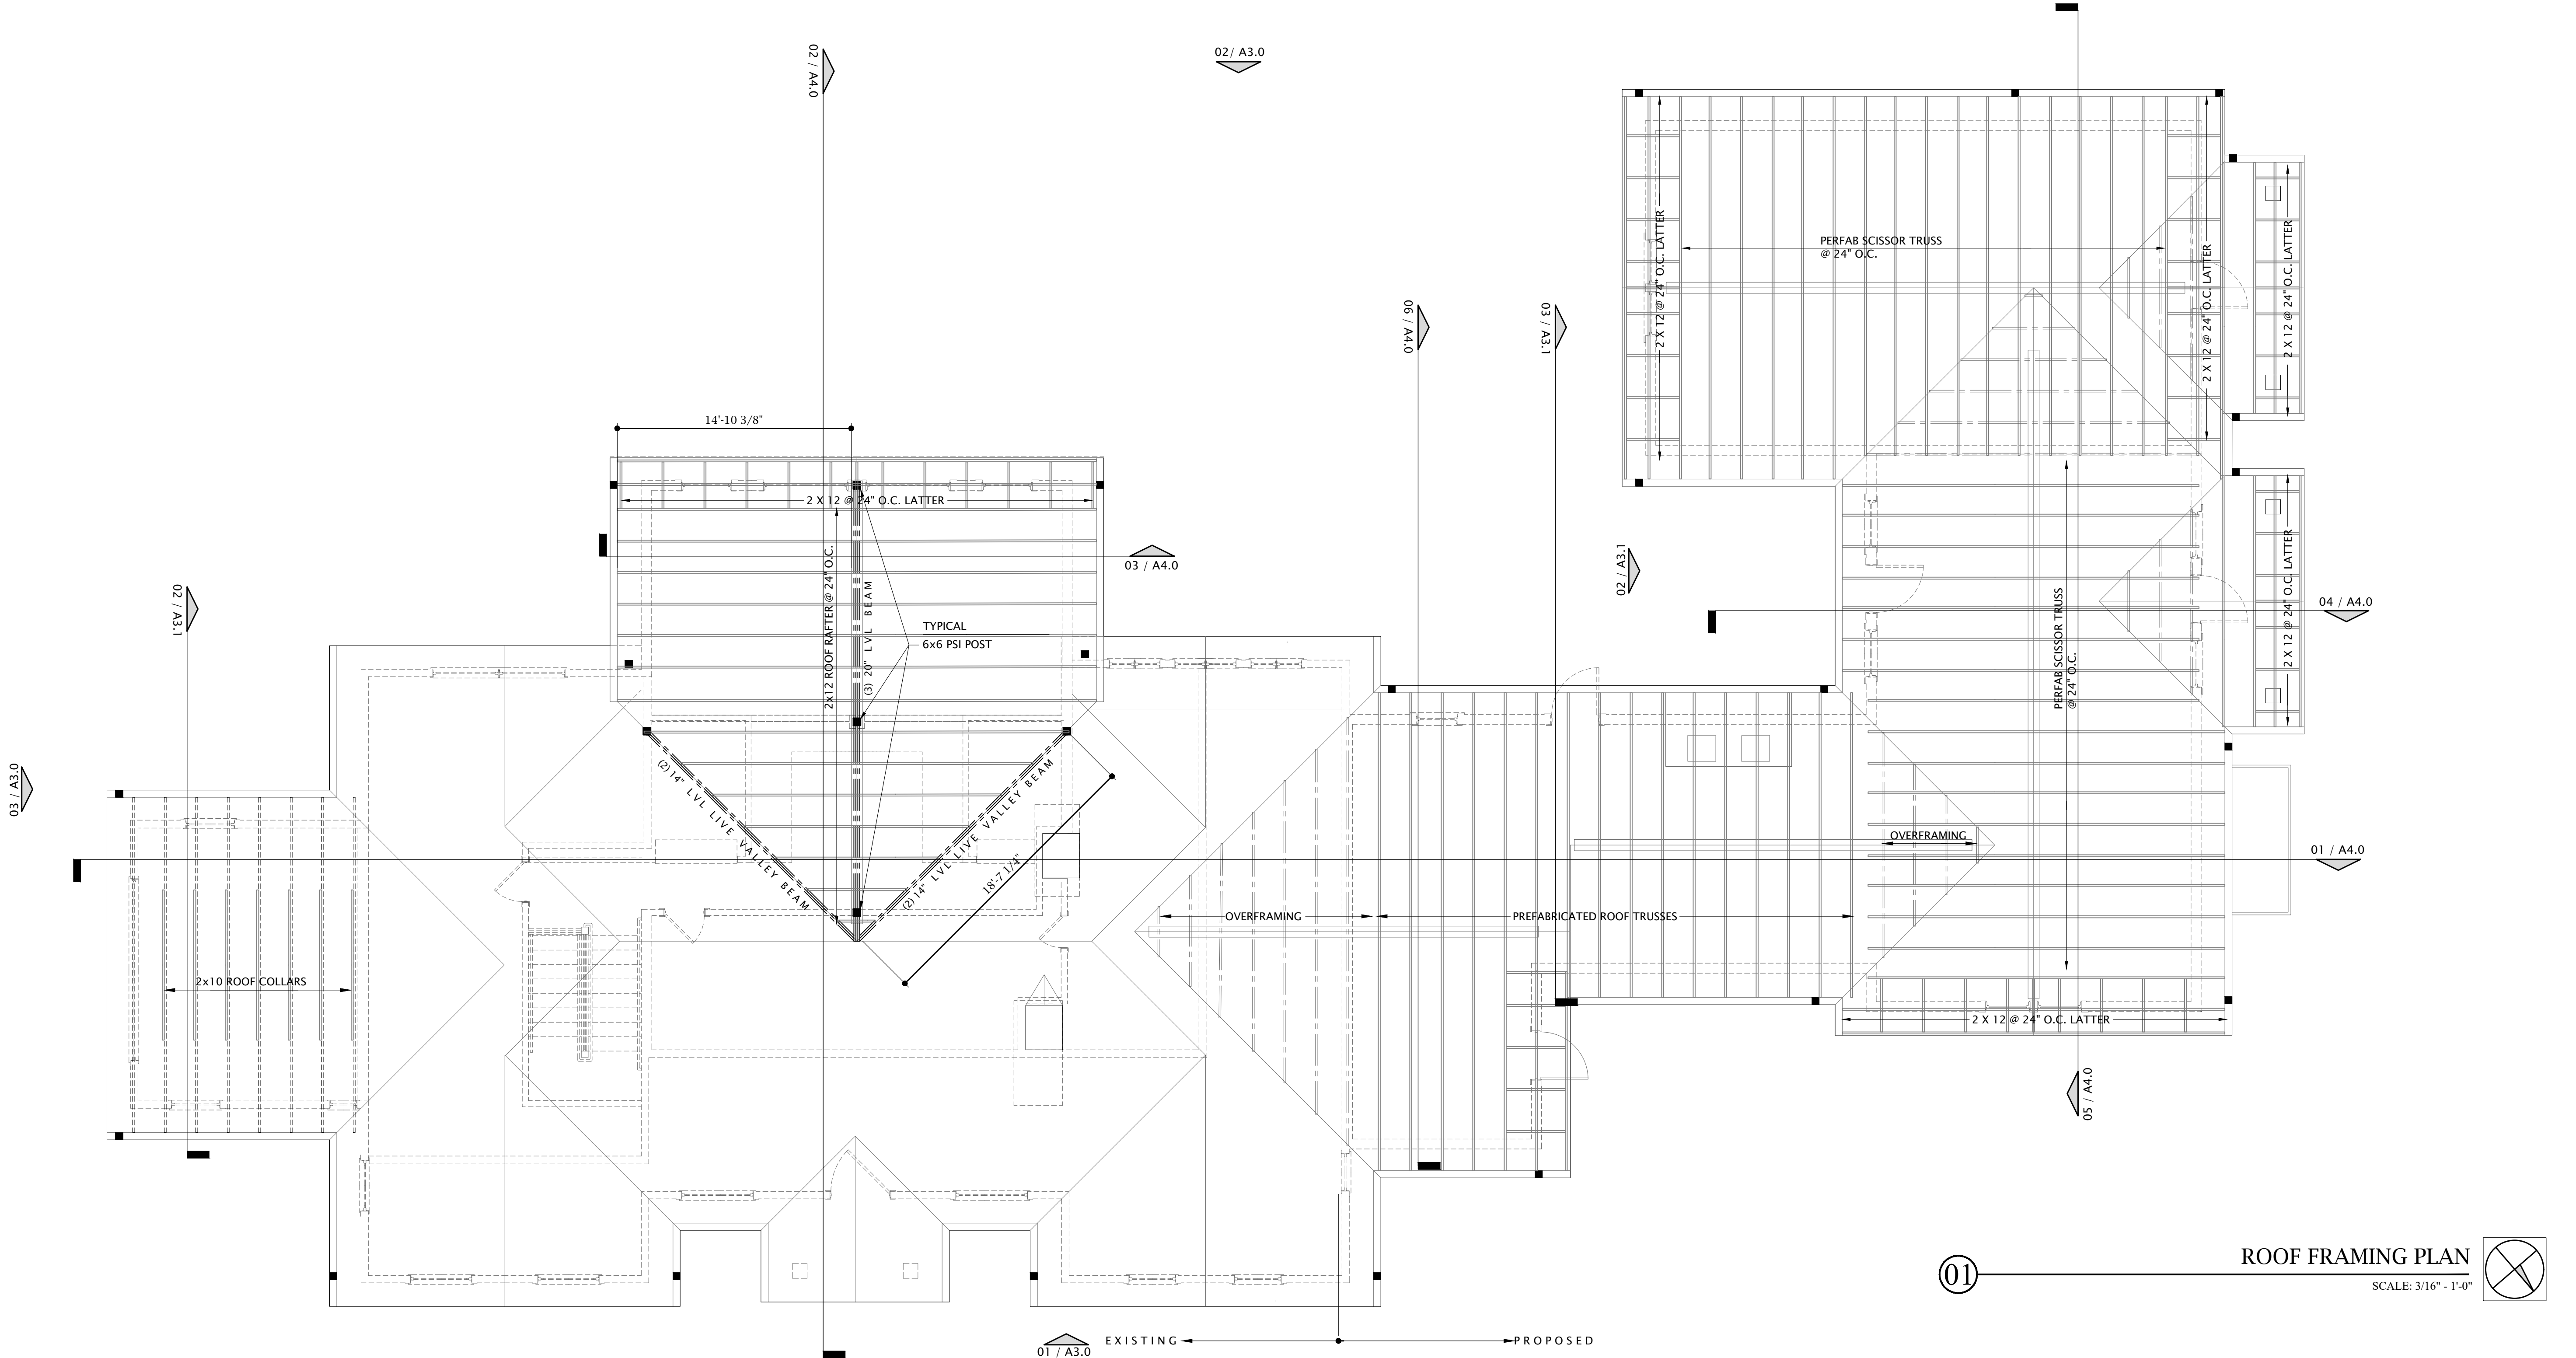

ROOF TRUSS NOTES

- PREFABRICATED WOOD TRUSSES:**
- DETAIL, FABRICATE AND ERECT STRUCTURAL WOOD IN ACCORDANCE WITH THE TPI STANDARDS AND THE GOVERNING BUILDING CODE.
 - TRUSS DESIGN DOCUMENTS SHALL BEAR THE STAMP OF AN ENGINEER REGISTERED IN THE STATE WHERE THE PROJECT IS LOCATED.
 - DESIGN DEAD, LIVE AND WIND LOADS SHALL BE DEVELOPED FROM THE CRITERIA SHOWN ON THE CONTRACT DOCUMENTS AND SHALL NOT BE LESS THAN:

TOP CHORD=

30 PSF LIVE LOAD + SNOW DRIFT LOADS
12 PSF DEAD LOAD
115 MPH WIND SPEED H2.5A SIMPSON STRONGTIE CLIP EA. TRUSS EA SIDE TYP.

BOTTOM CHORD=


10 PSF LIVE LOAD
07 PSF DEAD LOAD
 - THE TRUSS DESIGNER SHALL COMBINE LOADS PER O.B.C. REQUIREMENTS.
 - THE ROOF DECK IS DESIGNED TO TRANSFER HORIZONTAL WIND LOAD TO SHEAR WALLS.
 - PROVIDE MINIMUM TRUSS BRACING AS FOLLOWS:

BOTTOM CHORD HORIZONTAL LATERAL BRACES USING CONTINUOUS 2x4 PERPENDICULAR TO BOTTOM CHORD AT 10'-0" O.C.(MAX) ADJACENT TO WEB MEMBER, WEB MEMBER VERTICAL BRACES USING 2x4 AT 45° TO WEB MEMBER EXTENDING FROM TOP CHORD TO BOTTOM CHORD, SPACED APART TWO TIMES LENGTH OF "X" BRACE AND AT ENDS OF BUILDING, LOCATED ACROSS TRUSS BOTTOM CHORD LATERAL BRACES AND 8' MAXIMUM APART ON FLOORS, 12' MAXIMUM APART ON ROOFS AND ALL LATERALLY BRACED MEMBERS.
 - ALL TRUSSES SHALL BE FRAMED WITH SIMPSON STRONG-TIE HANGERS AND HOLDDOWNS. TRUSSES SHALL BE FASTENED TO TOP PLATE WITH HURRICANE CLIPS, BY SIMPSON #H.2.5
 - TRUSS MANUFACTURER TO SIZE REQUIRED CONNECTORS FOR REVIEW BY ENGINEER.

- WOOD TRUSS SHOP DRAWINGS SHALL SHOW THE FOLLOWING INFO:**
- INFORMATION WHICH THE RESPONSIBLE BUILDING DESIGN PROFESSIONAL WILL CHECK FOR COMPLIANCE WITH CONTRACT DOCUMENTS.
 - ERECTION PLAN: SHOWING DIMENSIONED LOCATIONS AND TRUSS IDENTIFICATION.
 - BEARING DETAILS: SHOWING BEARING LENGTH, WIDTH, AND DEPTH INDICATING CONFORMANCE TO DESIGN CALCULATIONS.
 - DESIGN LOADS: ALL DEAD AND LIVE LOADS SHALL BE SHOWN ON THE FRAMING PLAN OR TRUSS ELEVATION INDICATING CONFORMANCE TO TRUSS CALCULATIONS.
 - ALL PERMANENT BRACING: SHOW TOP CHORD, BOTTOM CHORD, & WEB MEMBER BRACING ON FRAMING PLAN AND TRUSS ELEVATION. SUPPLIER AND INSTALLER OF THIS BRACING SHALL ALSO BE INDICATED.
 - TRUSS DIMENSIONS: SHOW DEPTH, SPAN BEARING, HEIGHT, AND SLOPES AT ALL CRITICAL POINTS.
 - INFORMATION THAT SHALL BE THE RESPONSIBILITY OF THE FABRICATOR AND TRUSS DESIGNER AND SHALL BE PROVIDED FOR INFORMATION WITH THE SHOP DRAWING SUBMITTAL.
 - MEMBER DESIGN: INCLUDING WEB CONFIGURATION, MEMBER SIZE, GRADE OF LUMBER, FABRICATED SPLICES, AND MEMBER BRACING REQUIRED BY TRUSS DESIGN.
 - INTERIOR CONNECTION: DESIGN AND SHOW DETAIL OF WEB AND CHORD CONNECTIONS. CONNECTOR PLATES AND PLATE CAPACITIES.
 - ERECTION PLAN: SHOW SPACING AND LAYOUT OF ANY TEMPORARY BRACING REQUIRED FOR ERECTION.
 - STRUCTURAL DESIGN OF TRUSSES: SUBMIT COMPLETE TRUSS CALCULATIONS AND OBTAIN ALL APPROVALS NECESSARY FOR CONFORMANCE TO BUILDING CODE. VERIFY SUBMITTAL AND APPROVAL BY SENDING COPY TO BUILDING DESIGN PROFESSIONAL.
 - CONTRACTOR: FURNISH INSTALLER WITH ALL DATA NECESSARY FOR PROPER INSTALLATION.
 - PROVIDE BUILDING OFFICIAL w/ WRITTEN, GRAPHIC AND PICTORIAL DEPICTION OF EACH TRUSS FOR APPROVAL PRIOR TO INSTALLATION.


- TRUSS BRACING NOTES**
- ALL BRACING SHOWN OR DESCRIBED SHALL BE MINIMUM 2x4 WITH (2) - 16d IN EVERY TRUSS IT CROSSES.
 - ALL TRUSS TOP CHORDS SHALL BE CONTINUOUSLY BRACED BY THE ROOF DECKING.
 - ALL TRUSS WEB MEMBERS SHALL BE BRACED @ 4'-0" O.C. UNLESS CALCULATIONS SHOW OTHERWISE.
 - ALL HORIZONTAL BRACING SHALL BE STIFFENED @ 20'-0" O.C. WITH EITHER:
 - DIAGONAL BRACING EXTENDED TO A SHEAR WALL PARALLEL TO THE ORIGINAL BRACING. SEE BRACING DETAILS 6/S5 FIG. 1(a) - 1 (d).
 - A 1/2" PLYWOOD SHEET EXTENDED TO ROOF DECK
 - ALL TRUSS BOTTOM CHORDS SHALL BE BRACED @ 6'-0" O.C. UNLESS CALCULATIONS SHOW OTHERWISE. CONTINUOUS SHEATING APPLIED TO BOTTOM CHORD WILL SATISFY THIS BRACING REQUIREMENT.

ROOF TRUSS DESIGN	
ROOF LIVE LOAD	30 psf (TC)
ROOF DEAD LOAD	20 psf (TC) 10 psf (BC)
APPLY DESIGN DRIFT LOADS TO ROOF TRUSSES WHERE REQUIRED BY OHIO BUILDING CODE, CURRENT EDITION.	
WIND LOADS	
30 psf HORIZONTAL	
30 psf UPLIFT ON HORIZONTAL PROJECTIONS	
20 psf UPLIFT (GROSS)	
DEFLECTION LIMITS	
LIVE LOAD	L/360
TOTAL LOAD	L/240

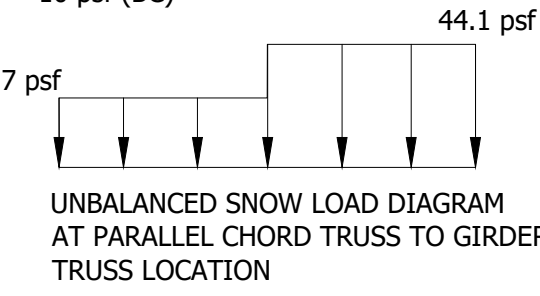

STRUCT-INT. NOV 13 2023
PRICING NOV 06 2023
DESIGN DEV. OCT 04 2023
EXIST COND. AUG 31 2023
PROJECT #: 2114


MATTHEW R WOLF ARCHITECT
1814 EAST 40TH SUITE 3B / CLEVELAND OH 44103
MATT@MATTHEWRWOLFARCHITECT.COM / 216 235 5381

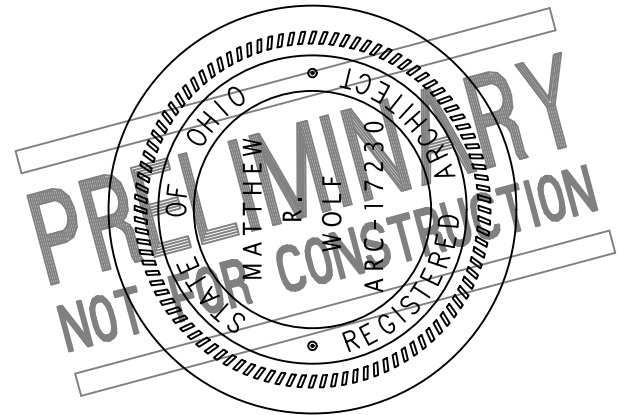


MATTHEW R WOLF
LICENSE #17230
EXP. DATE 12/31/2023

**RUFFING MONTESSORI SCHOOL
DESIGN HOUSE**

**S
2.2**

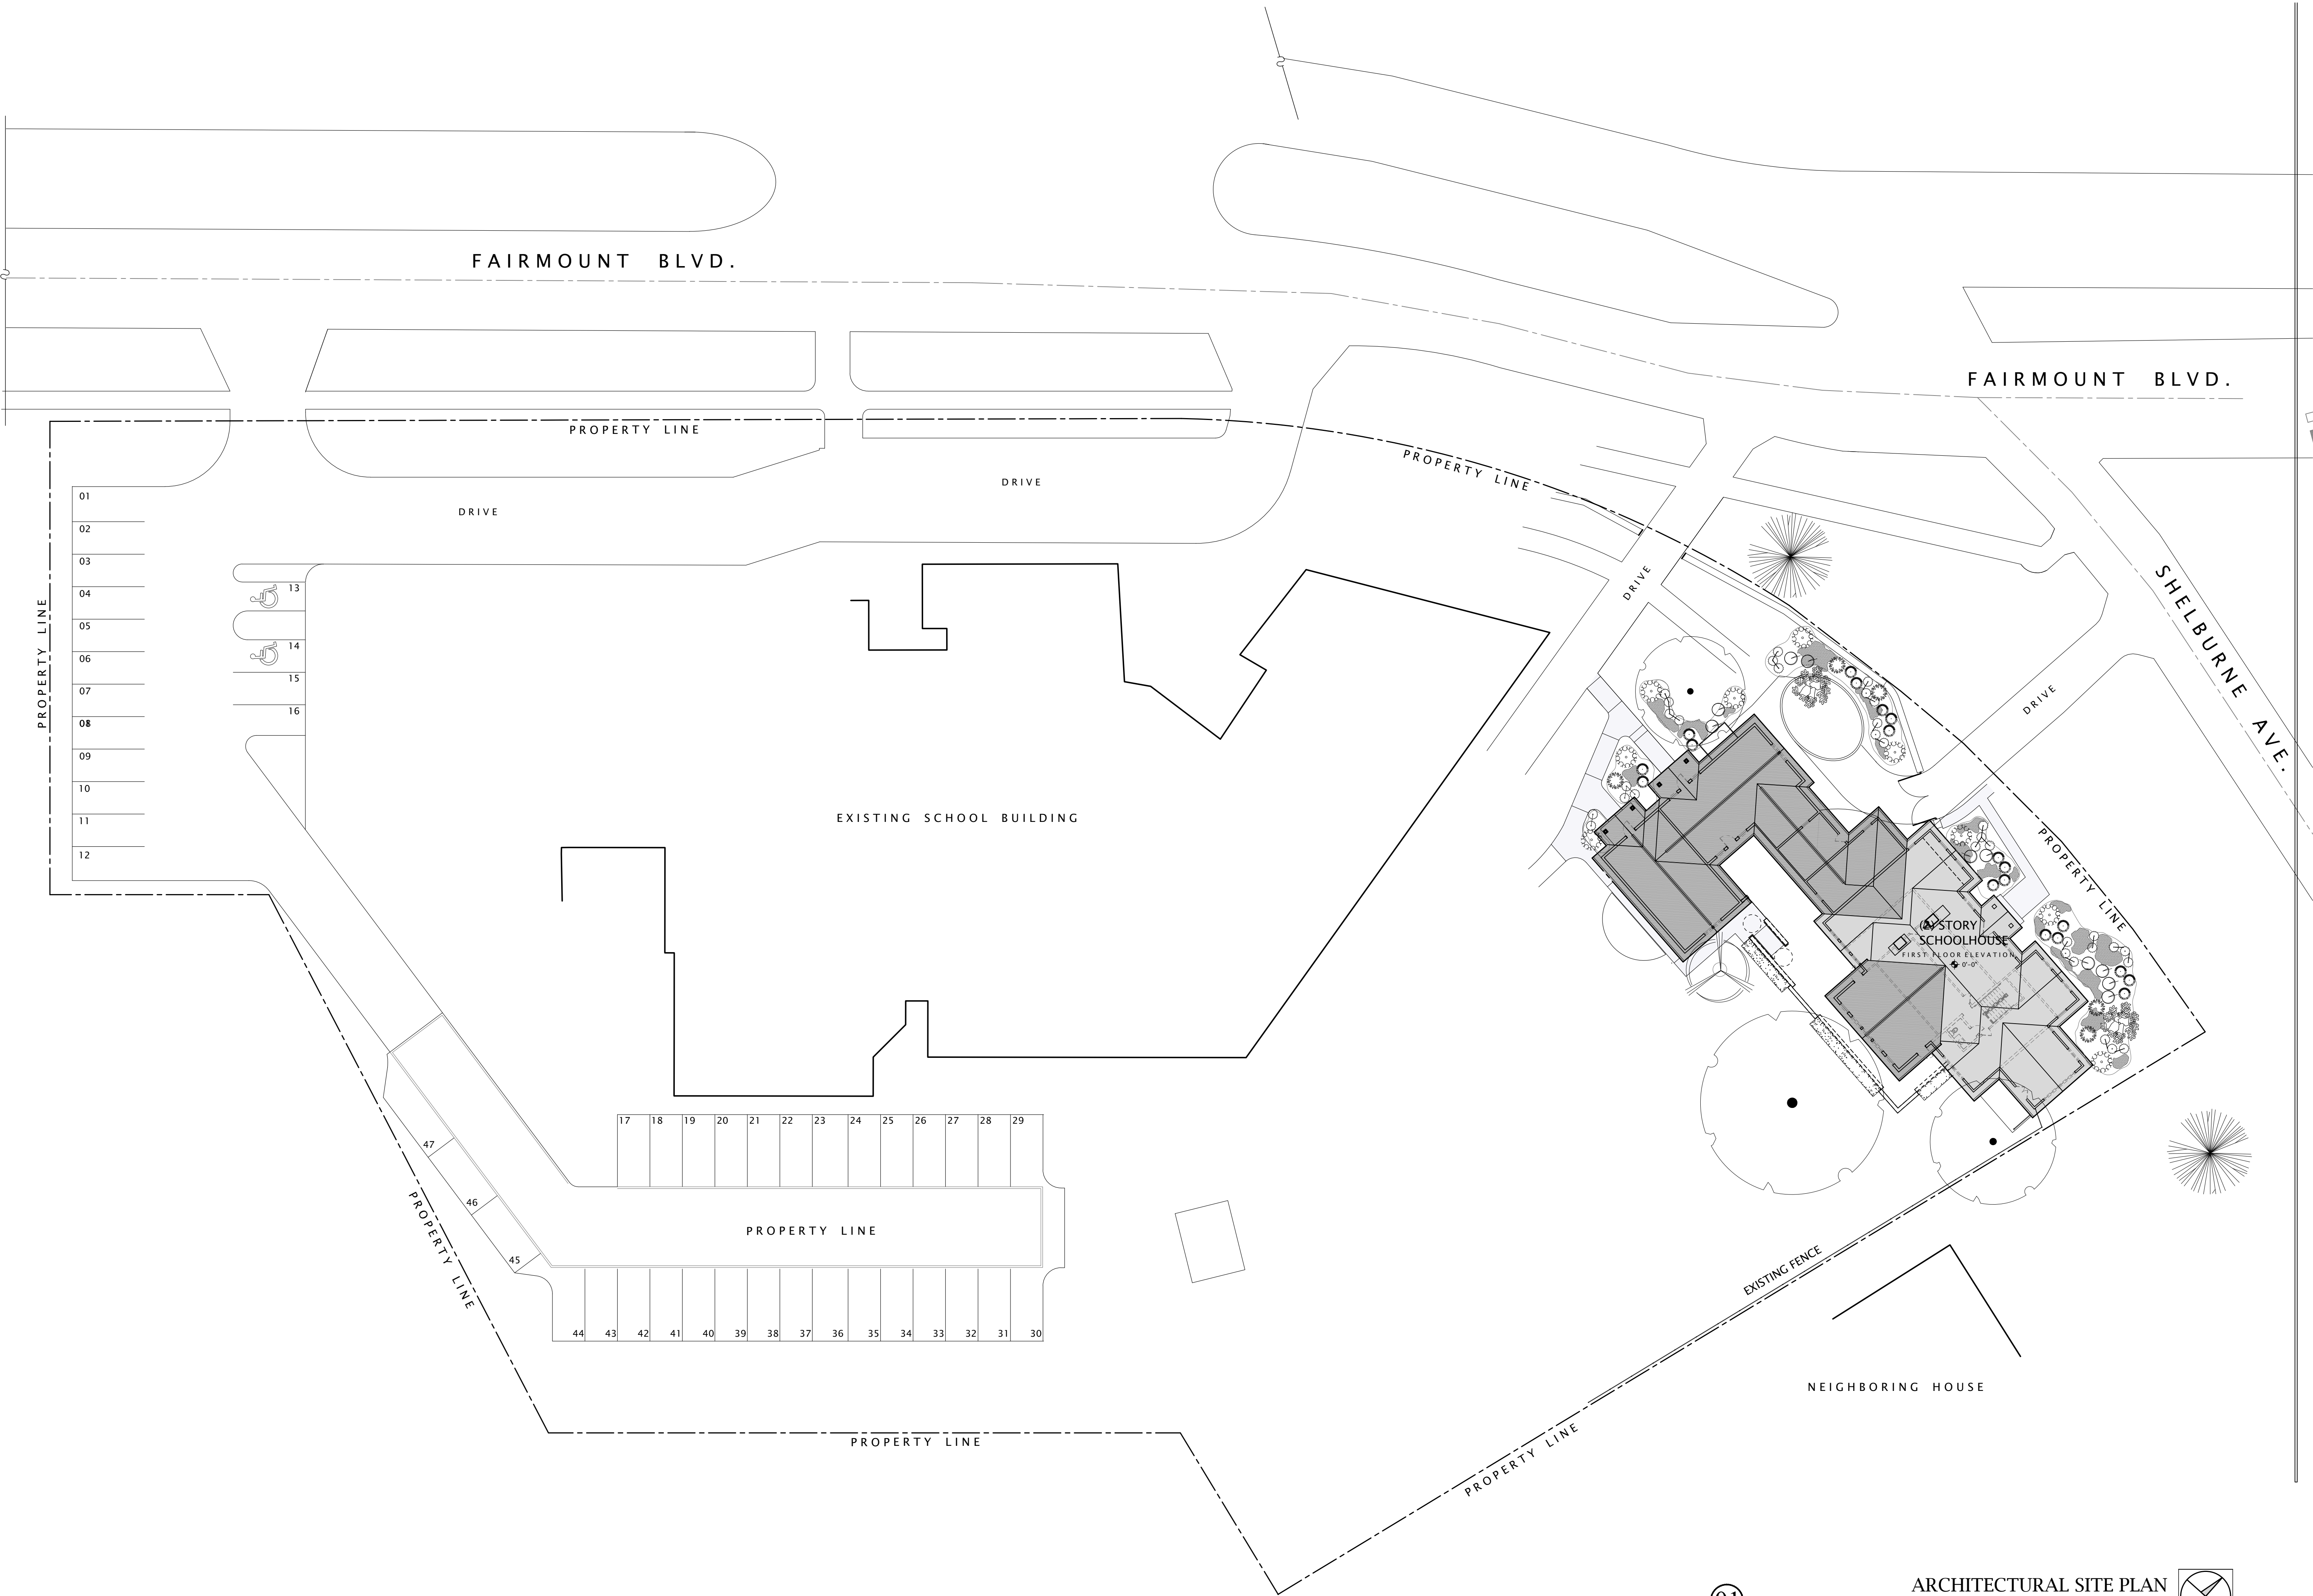

MATTHEW WOLF ARCHITECT
1814 EAST 40TH SUITE 3B / CLEVELAND OH 44103
MATT@MATTWOLFARCHITECT.COM / 216 235 5381

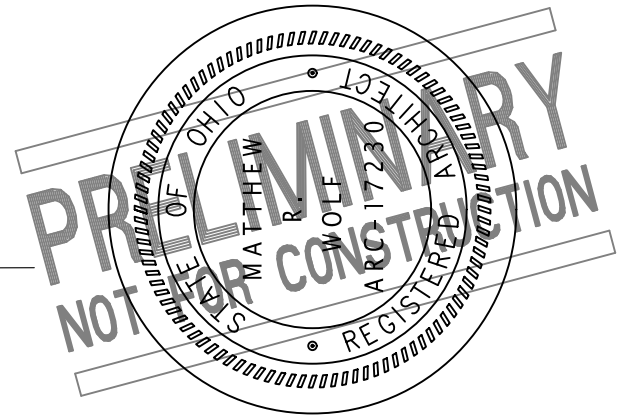


MATTHEW R WOLF
LICENSE #17230
EXP. DATE 12/31/2023

**RUFFING MONTESSORI SCHOOL
DESIGN HOUSE**
174112 SHELBURNE
CLEVELAND HEIGHTS OHIO 44118

STRUCT+INT. NOV 13 2023
PRICING NOV 06 2023
DESIGN DEV. OCT 04 2023
EXIST COND. AUG 31 2023
PROJECT #: 2114


01 ARCHITECTURAL SITE PLAN
SCALE: NTS

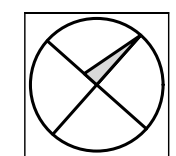

**A
1.0**
ARCH. CAMPUS SITE PLAN



MATTHEW WOLF ARCHITECT
1814 EAST 40TH SUITE 3B / CLEVELAND OH 44103
MATT@MATTWOLFARCHITECT.COM / 216 235 5381

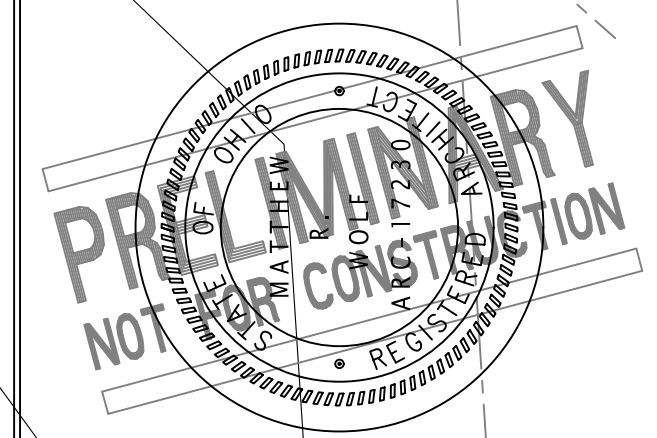

MATTHEW R WOLF
LICENSE #17230
EXP. DATE 12/31/2023

RUFFING MONTESSORI SCHOOL
DESIGN HOUSE
SHELBURNE AVE.
174112 SHELBURNE
CLEVELAND HEIGHTS OHIO 44118

STRUCT+INT.	NOV 13 2023
PRICING	NOV 06 2023
DESIGN DEV.	OCT 04 2023
EXIST COND.	AUG 31 2023
PROJECT #:	2114

A
1.1
DEMOLITION
ARCHITECTURAL SITE
PLAN



A



B



C



D



E



F



G



H



I



J



K



L



M



N



O




P (RESIDENTIAL NEIGHBOR)




Q (NEIGHBORING RUFFING SCHOOL BUILDING)



R (NEIGHBORING RUFFING SCHOOL BUILDING)

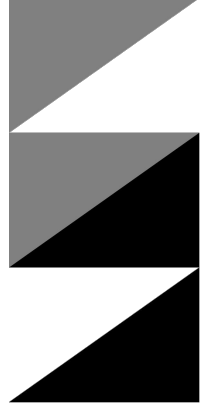

MATTHEW WOLF ARCHITECT
1814 EAST 40TH SUITE 3B / CLEVELAND OH 44103
MATT@MATTWOLFFARCHITECT.COM / 216 235 5381

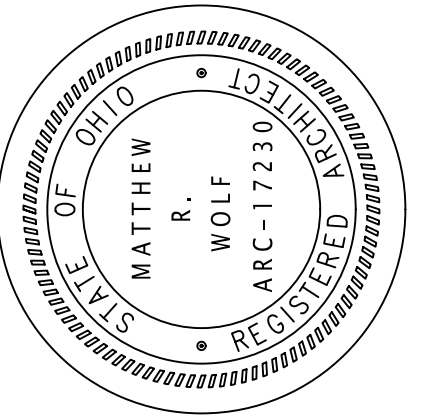

RUFFING MONTESSORI SCHOOL
DESIGN HOUSE

174112 SHELburne
CLEVELAND HEIGHTS OHIO 44118

STRUCT+INT. NOV 13 2023
PRICING NOV 06 2023
DESIGN DEV. OCT 04 2023
EXIST COND. AUG 31 2023
PROJECT #: 2114


PH
0.2

EXISTING CONDITIONS
PHOTOS





MATTHEW WOLF ARCHITECT
1814 EAST 40TH SUITE 3B / CLEVELAND OH 44103
MATT@MATTWOLFARCHITECT.COM / 216 235 5381

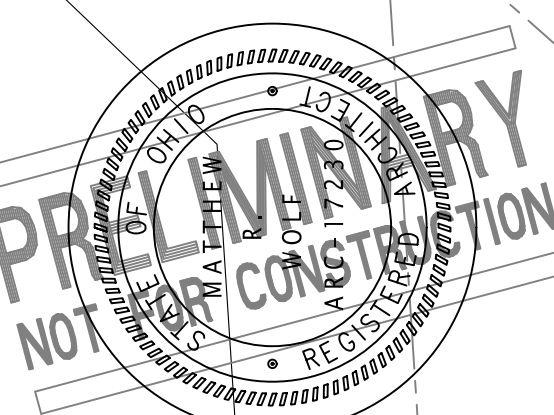


MATTHEW R WOLF
LICENSE #17230
EXP. DATE 12/31/2023

RUFFING MONTESSORI SCHOOL
DESIGN HOUSE

174112 SHELBURNE
CLEVELAND HEIGHTS OHIO 44118

SHELBURNE AVE.

STRUCT+INT.	NOV 13 2023
PRICING	NOV 06 2023
DESIGN DEV.	OCT 04 2023
EXIST COND.	AUG 31 2023
PROJECT #:	2114

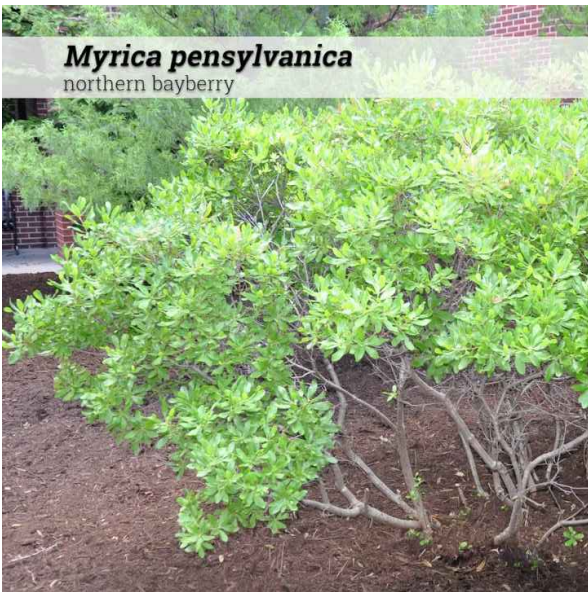


BAYBERRY
(MYRICA PENSYLVANICA)



UPRIGHT BOXWOOD
(BUXUS X GREEN MOUNTAIN)



WHITE RHODODENDRON
RHODODENDRON CATAWBIENSE ALBUM

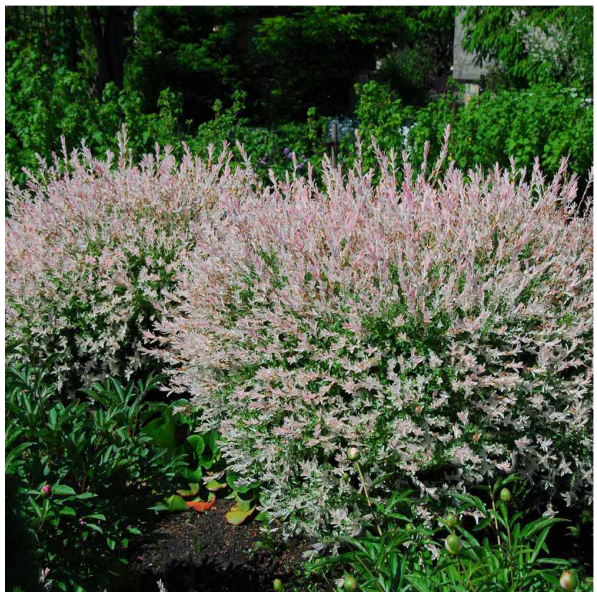


TRI-COLORED DAPPLED WILLOW
(SALIX INTEGRA 'HAKURO-NISHIKI')




RUBY SPICE SUMMER SWEET
(CLETHRA ALNIFOLIA 'RUBY SPICE')



TARDIVA HYDRANGEA
(HYDRANGEA PANICULATA 'TARDIVA')

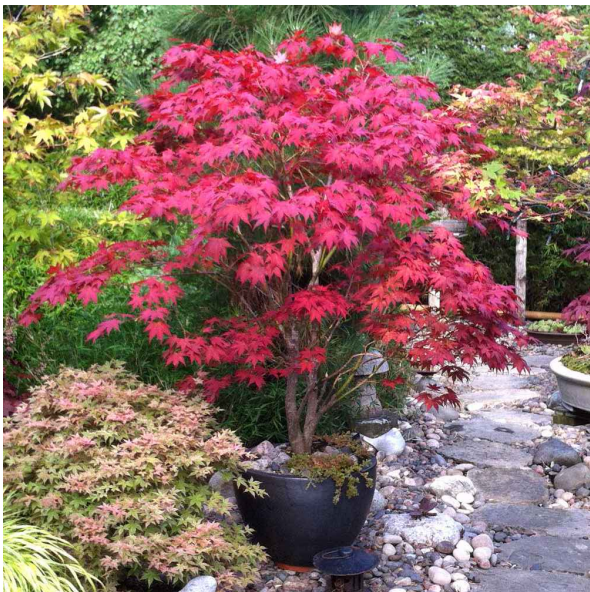

BLOODGOOD JAPANESE MAPLE
(ACER PALMATUM 'BLOODGOOD')

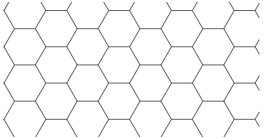


SAGINA SUBULATA IRISH MOSS

PROPOSED PLANTING MATERIAL

LANDSCAPE PLAN

SCALE: 1/8" = 1'-0"

05

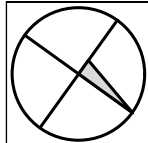

PLANT MATERIAL LIST

KEY	QTY	NAME	SIZE
T R E E S			
AP	2	BLOODGOOD JAPANESE MAPLE (ACER PALMATUM 'BLOODGOOD')	4"
S H R U B S			
HY	5	TARDIVA HYDRANGEA (HYDRANGEA PANICULATA 'TARDIVA')	36"
BB	10	BAYBERRY (MYRICA PENSYLVANICA)	36"
BW	20	UPRIGHT BOXWOOD (BUXUS X GREEN MOUNTAIN)	30"
WR	9	WHITE RHODODENDRON (RHODODENDRON CATAWBIENSE ALBUM)	36"
P E R E N N I A L S			
RS	33	RUBY SPICE SUMMER SWEET (CLETHRA ALNIFOLIA 'RUBY SPICE')	5 GAL.
DW	19	TRI-COLOR DAPPLED WILLOW (SALIX INTEGRA 'HAKURO-NISHIKI')	5 GAL.


LANDSCAPE LEGEND

NEIGHBOR'S HOUSE

SCHOOL BUILDING



MATTHEW WOLF ARCHITECT
1814 EAST 40TH SUITE 3B / CLEVELAND OH 44103
MATT@MATTWOLFARCHITECT.COM / 216 235 5381

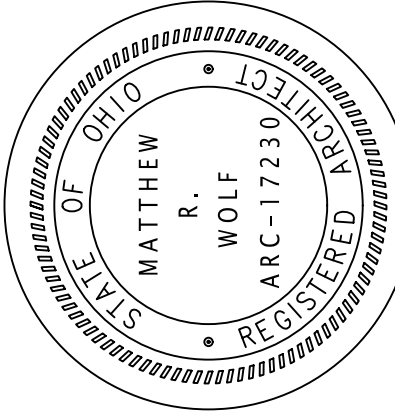

MATTHEW R WOLF
LICENSE #17230
EXP. DATE 12/31/2023

RUFFING MONTESSORI SCHOOL
DESIGN HOUSE

174112 SHELburne
CLEVELAND HEIGHTS OHIO 44118

STRUCT+INT. NOV 13 2023
PRICING NOV 06 2023
DESIGN DEV. OCT 04 2023
EXIST COND. AUG 31 2023
PROJECT #: 2114

LS
1.0

DEMOLITION GENERAL NOTES

THE CONTRACTOR SHALL MAINTAIN THE SITE, INTERIOR AND EXTERIOR, IN A SAFE, CLEAN, AND ORDERLY MANNER AT ALL TIMES. THE CONTRACTOR SHALL MAKE PROVISIONS FOR DISPOSAL OF ALL CONSTRUCTION DEBRIS IN A MANNER CONSISTENT WITH ALL LANDLORD, LOCAL, STATE, AND FEDERAL REGULATIONS. THE SITE SHALL BE POLICED DAILY, KEPT CLEAN OF DEMOLITION DEBRIS, AND NEW CONSTRUCTION MATERIAL STORED IN AN ORDERLY MANNER.

CONTRACTOR SHALL IDENTIFY THE LOCATION OF ALL UTILITIES RELATED TO THIS PROJECT PRIOR TO COMMENCING WORK. IF ANY EXISTING SERVICES ARE LOCATED WHICH POSE A CONFLICT WITH THE SCOPE OF WORK THEN NOTIFY ARCHITECT IMMEDIATELY.

IF ANY BUILDING SERVICES ARE TO BE DISRUPTED FOR ANY REASON, PROPER NOTICE SHALL BE GIVEN TO THE BUILDING OWNER AND MANAGEMENT PRIOR TO DISCONNECTION OR MODIFICATION.

WALLS INDICATED FOR DEMOLITION SHALL BE REMOVED COMPLETELY, INCLUDING ALL ASSOCIATED ELECTRICAL, PLUMBING, MECHANICAL AND OTHER ELEMENTS OF CONSTRUCTION ASSOCIATED WITH THE WALLS INDICATED. TERMINATE ALL SERVICES IN A SAFE CONDITION ABOVE LINE OF CEILING OR BELOW LINE OF FLOOR.

IF STRUCTURAL ELEMENTS ARE ENCOUNTERED DURING DEMOLITION, ARCHITECT SHALL BE CONTACTED IMMEDIATELY.

WHERE NEW FINISHES ARE SPECIFIED ON FINISH PLAN, CONTRACTOR SHALL REMOVE ALL EXISTING FINISHES. CONTRACTOR SHALL PATCH AND REPAIR WALLS AND FLOOR AND PREPARE THEM TO ACCEPT NEW SCHEDULED FINISH PER MANUFACTURER'S INSTRUCTIONS.

THE BUILDING ENVELOPE SHALL BE MAINTAINED IN A WATERTIGHT CONDITION AT ALL TIMES.

CARE SHALL BE TAKEN TO PROTECT AND PRESERVE ALL SERVICES, UTILITIES AND EXISTING CONSTRUCTION WHICH ARE TO REMAIN AS EXISTING.

IF MATERIALS CONTAINING ASBESTOS, OR SUSPECTED OF CONTAINING ASBESTOS, ARE ENCOUNTERED DURING DEMOLITION OR CONSTRUCTION, THE ARCHITECT SHALL BE NOTIFIED IMMEDIATELY.

AFTER DEMOLITION IS COMPLETE FLOOR SURFACES SHALL BE LEVELED AND FILLED AS NECESSARY TO CREATE A CONTINUOUS AND LEVEL FLOOR SURFACE PROPERLY PREPARED FOR THE INSTALLATION OF SCHEDULED FLOOR FINISH MATERIALS AS PER MANUFACTURER'S RECOMMENDATION.

TYPICAL


"REMOVE" INDICATES COMPLETE DEMOLITION, REMOVAL AND DISPOSAL OF ALL CONCERNED ITEMS OFF SITE TYPICAL ITEMS TO BE "REMOVED" ALL ADDED WALLS, CEILINGS, SECONDARY FLOOR COVERINGS, LIGHTING, PLUMBING, ELECTRICAL, MECHANICAL, FREE STANDING UNITS, FURNITURE, AND TRASH ETC. NOT SPECIFICALLY NOTED TO REMAIN

"TO REMAIN" INDICATES ANY ITEMS NOT TO BE ALTERED DEMOLISHED OR REMOVED. THESE ITEMS ARE TO BE CAREFULLY LEFT INTACT, IN THEIR ORIGINAL POSITION AND PROTECTED THROUGHOUT THE DEMOLITION / CONSTRUCTION PROCESS


"REMOVE AND SAVE" INDICATES ANY ITEMS THAT WILL BE SAVED FOR REUSE ELSEWHERE IN THE PROJECT. ITEMS SHOULD BE CAREFULLY REMOVED AND STORED. THE ITEMS SHOULD BE STORED IN THEIR ORIGINAL STATE AND PROTECTED FROM THEFT AND DAMAGE.

DEMOLITION LEGEND


- 01 REMOVE WALL
- 02 REMOVE DOOR
- 03 REMOVE WINDOW
- 04 REMOVE FLOORING + FLOOR FRAMING
- 05 REMOVE STAIR
- 06 REMOVE RAILING
- 07 REMOVE COUNTERTOP / CABINETRY
- 08 REMOVE RADIATOR
- 09 REMOVE REAR TERRACE
- 10 REMOVE ALL CONSTRUCTION
- 11 REMOVE HEARTH
- 12 REMOVE TREE
- 13 REMOVE ROOF + ROOF FRAMING

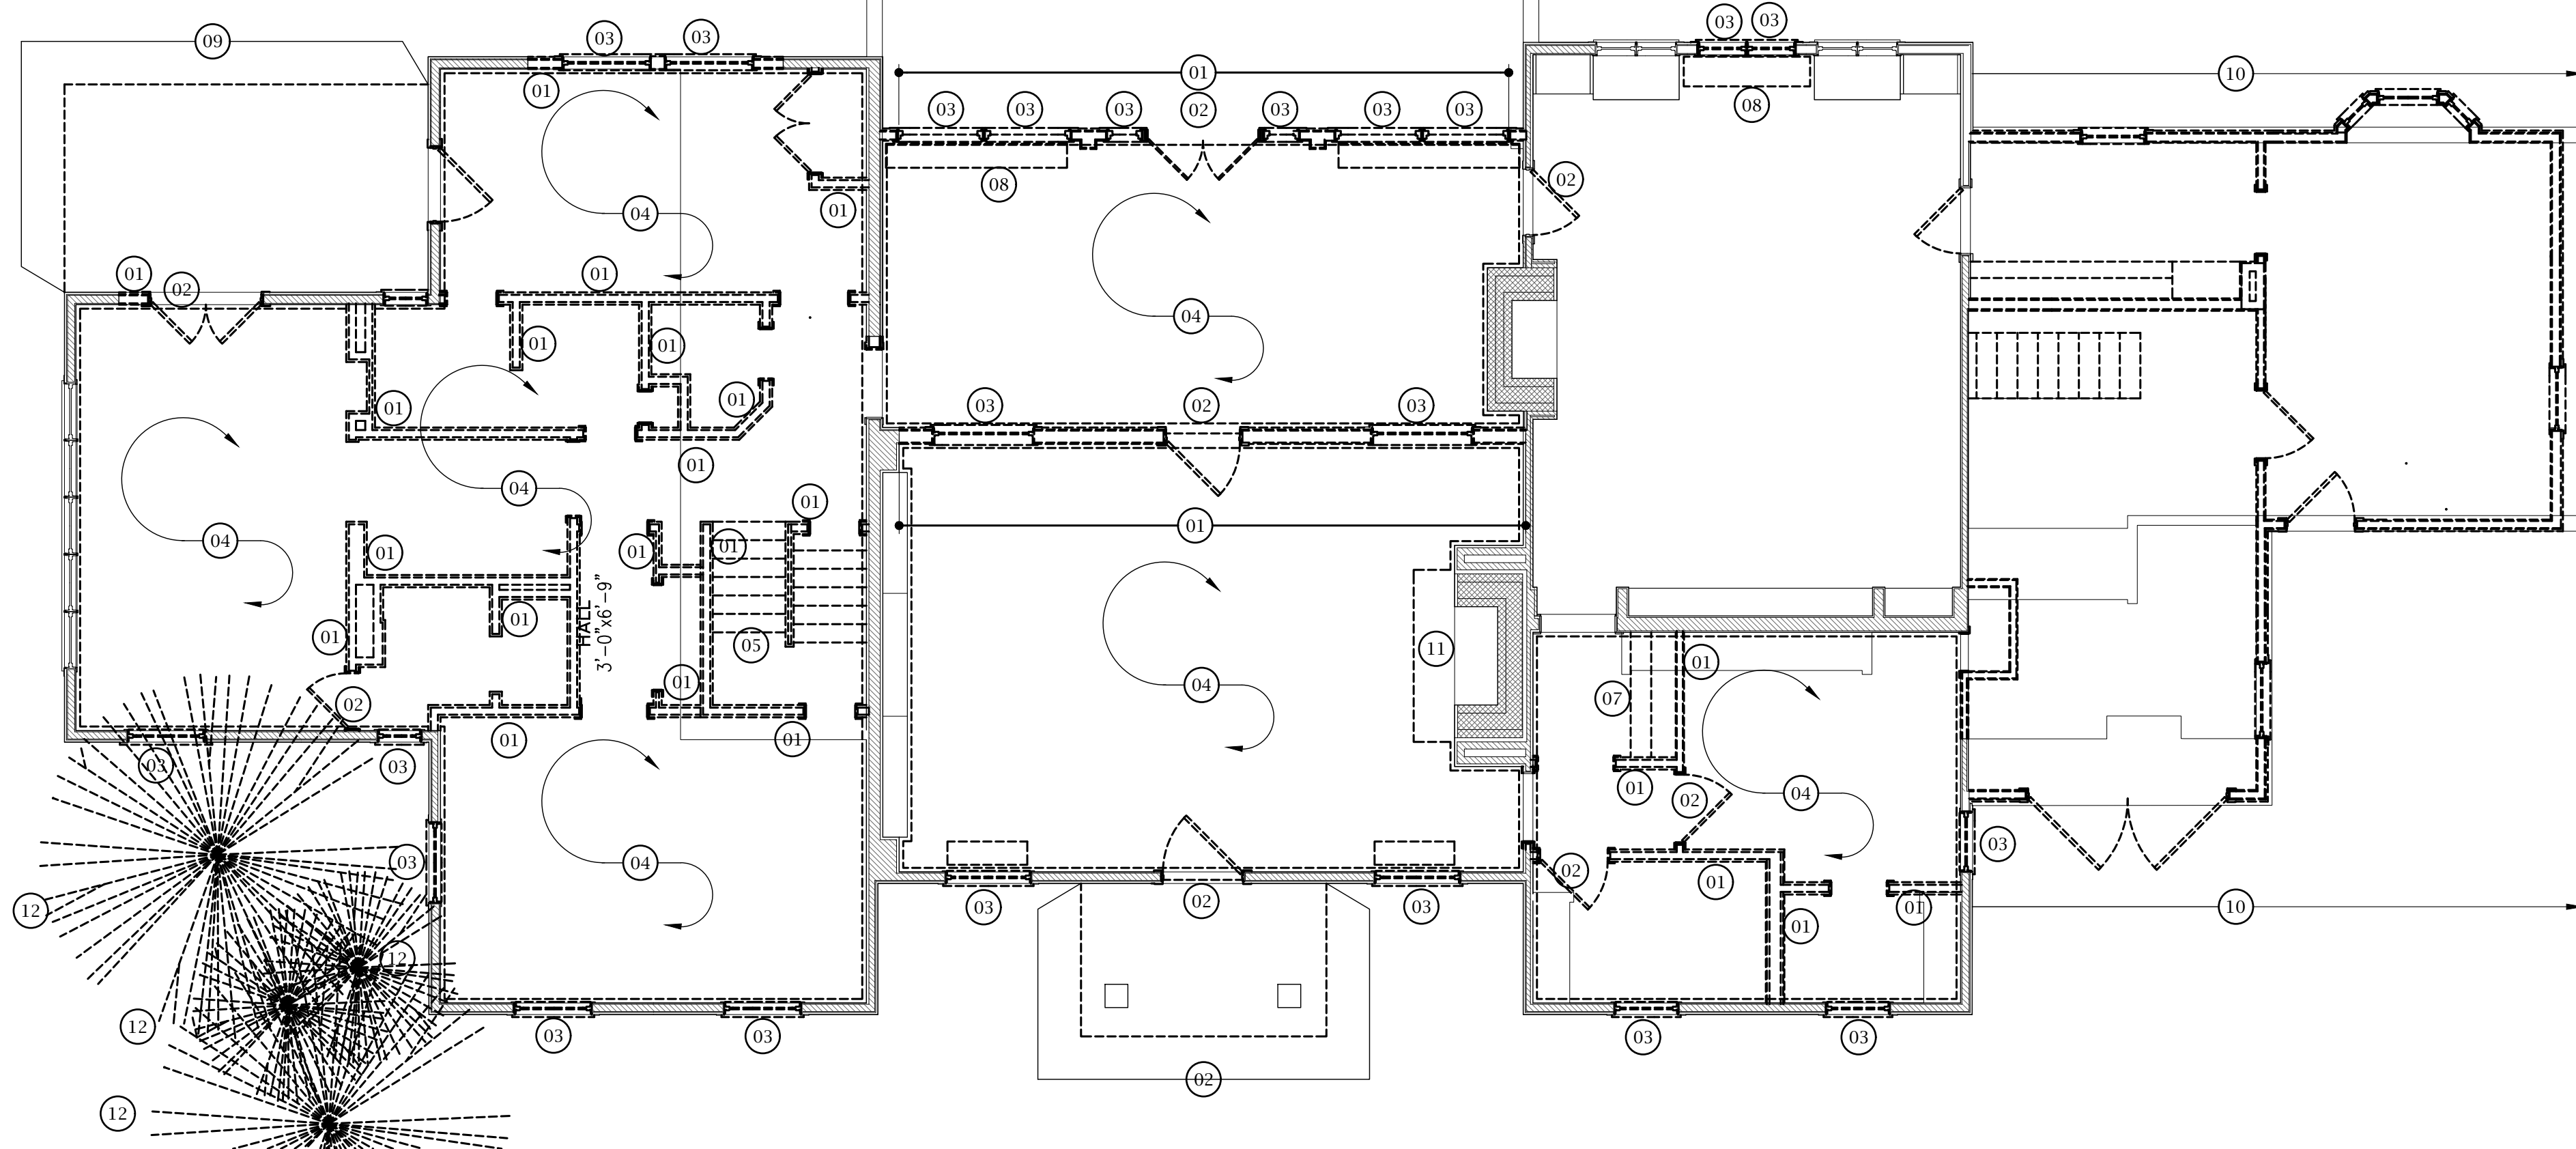

01 FIRST FLOOR DEMO. PLAN
SCALE: 3/16" = 1'-0"

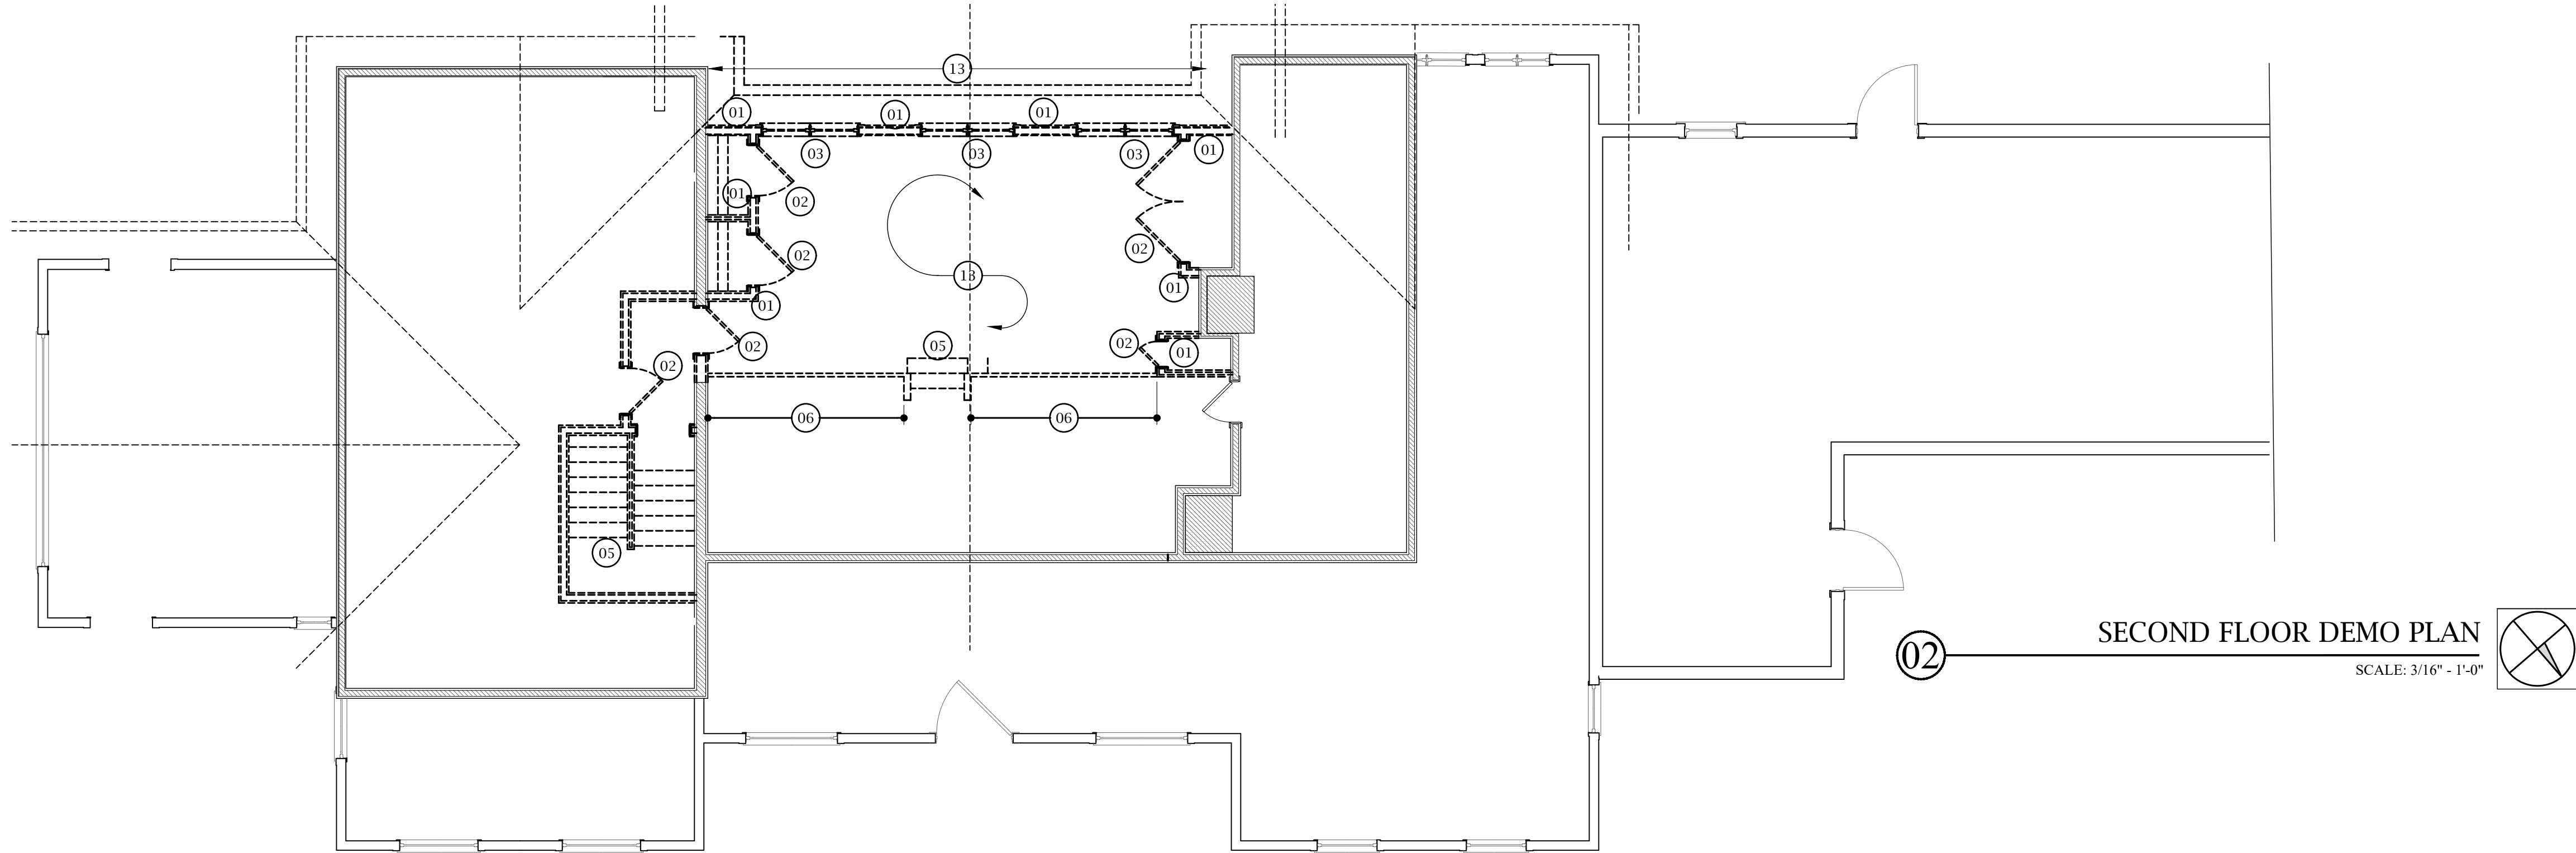

02 SECOND FLOOR DEMO PLAN
SCALE: 3/16" = 1'-0"

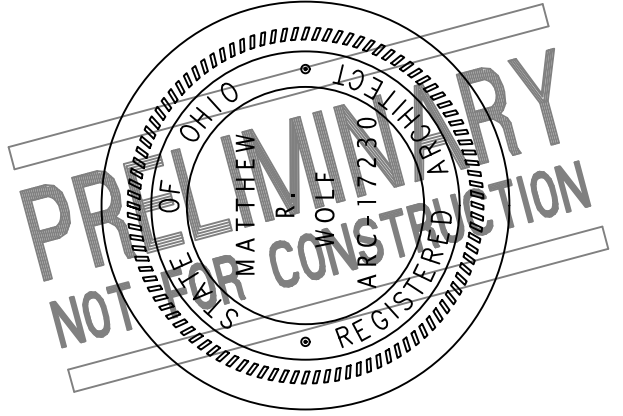

MATTHEW R WOLF
LICENSE #17230
EXP. DATE 12/31/2023

RUFFING MONTESSORI SCHOOL
DESIGN HOUSE

174112 SHELBOURNE
CLEVELAND HEIGHTS OHIO 44118

STRUCT-INT. NOV 13 2023
PRICING NOV 06 2023
DESIGN DEV. OCT 04 2023
EXIST COND. AUG 31 2023
PROJECT #: 2114

D
2.0