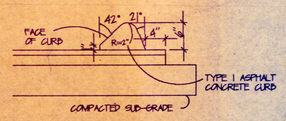

ASPHALT CURB SECTION

1/2"=1'-0"

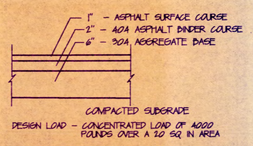

PAVEMENT SECTION

1/2"=1'-0"

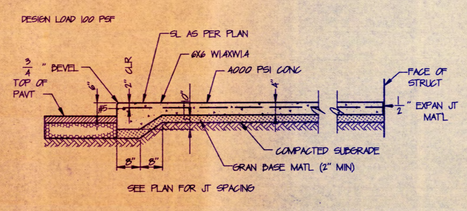

INTEGRAL CURB AND WALK DETAIL

1/2"=1'-0"

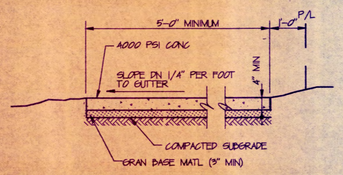

SIDEWALK IN RIGHT OF WAY

1/2"=1'-0"

1) EXPANSION JOINTS OF APPROVED PREFORMED ASPHALT FIBRE, 1/4" THICK SHALL BE PROVIDE AT INTERVALS OF NOT MORE THAN TWENTY-FIVE FEET AND AS DEEMED NECESSARY, SUCH AS AT MANHOLES OR UTILITY POLES BETWEEN THE SIDEWALK AND ADJOINING STRUCTURES.

2) SIDEWALK THICKNESS SHALL BE 6" MIN AT DRIVE APPROACHES.

3) CONCRETE SHALL BE 4000 PSI @ 28 DAYS CONFORMING TO ODOT SPEC #499

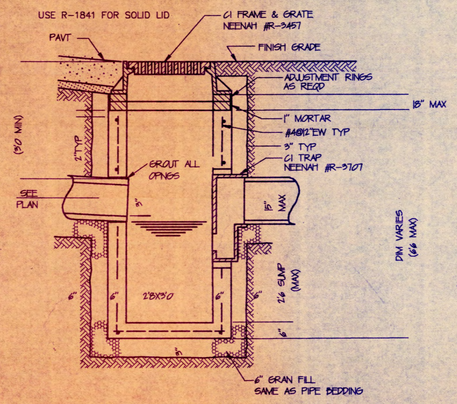

RECTANGULAR PRECAST CATCH BASIN

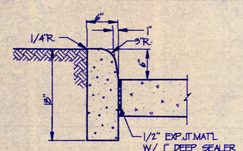

1/4" CONTRACTION JT. AT 10'-0" OC.
1/4" EXP. JT. EVERY FIFTH JT.

CONCRETE CURB

1/2"=1'-0"

TEMP STRAW BALE DIKE, INSTALL AS REQUIRED

EROSION CONTROL

NTS

OBBC	
USE GROUP	A-4
CONSTRUCTION	3-B
BASEMENT	7497 SQ FT.
FIRST FLOOR	7497 SQ FT.
PORCH AREA	247 SQ FT.
SECOND FLOOR	1750 SQ FT.
UNFINISHED	1270 SQ FT.
TOTAL AREA	18261 SQ FT.

- Garden?
- 2 floors.

Garage conv?

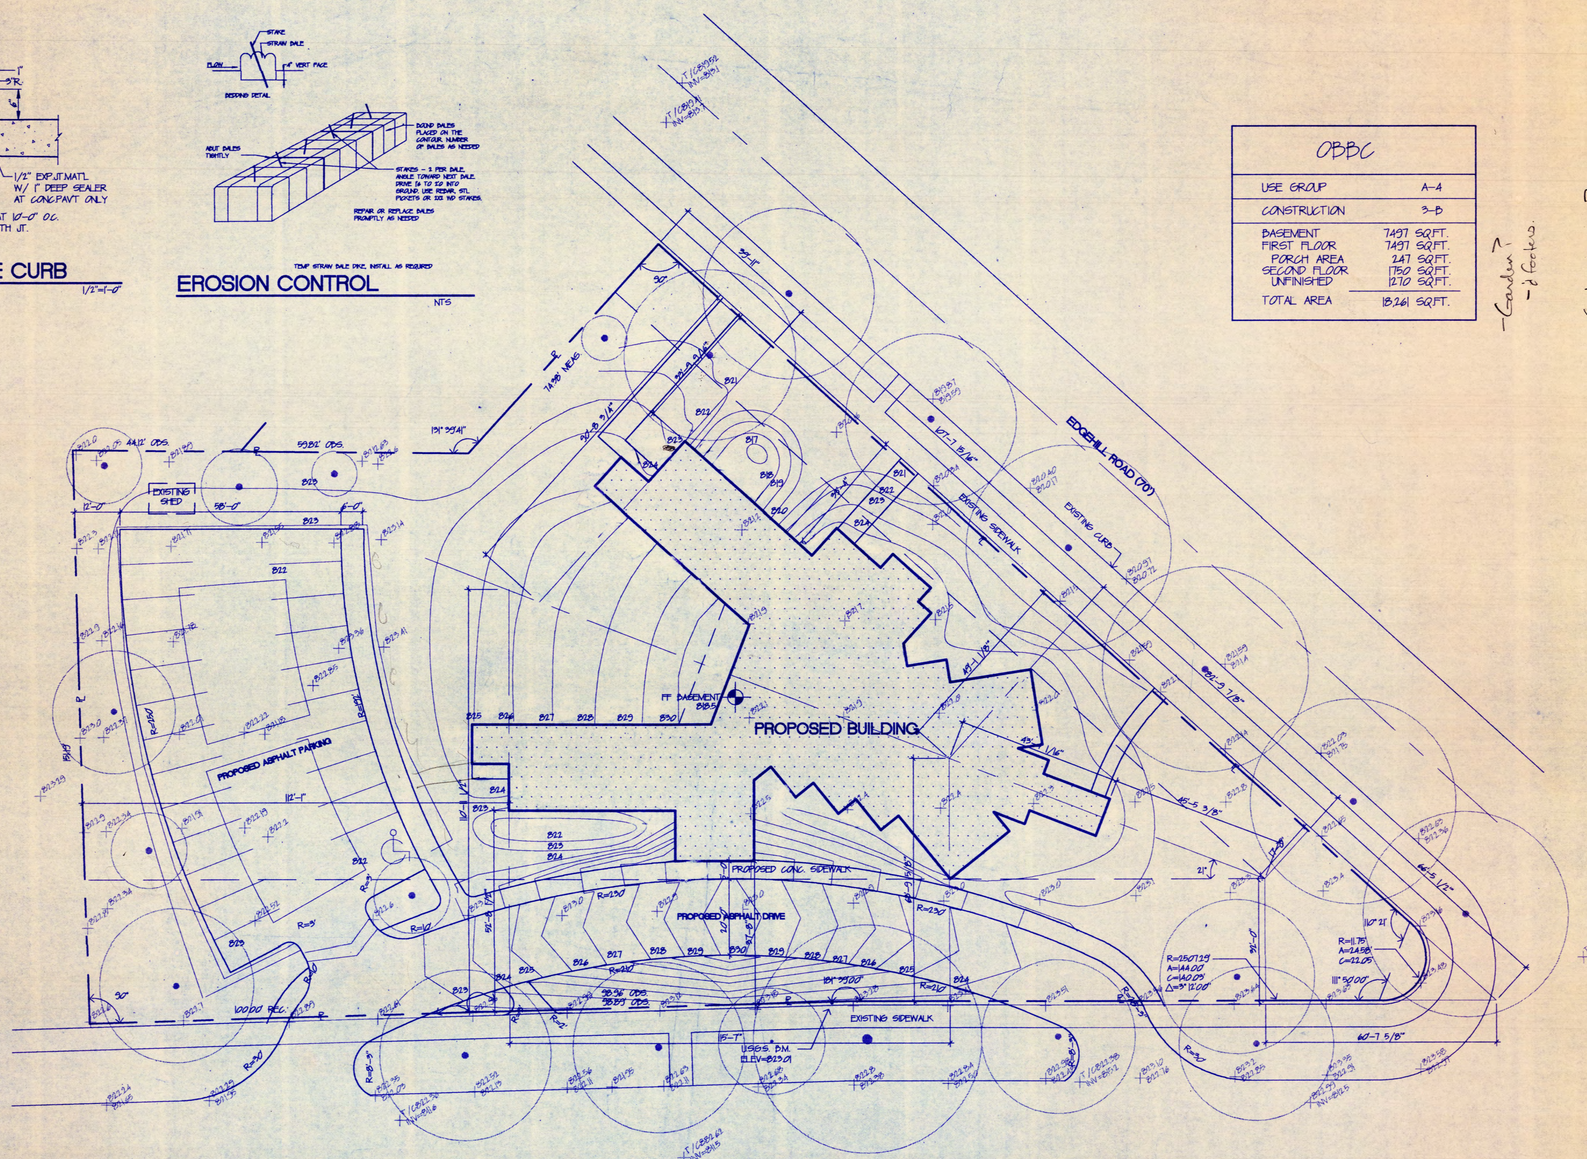

NOTE
BENCH MARK USED WAS O.M. 501, ELEV. = 823.01 AS SHOWN ABOVE

SITE PLAN

1/16"=1'

0 8' 16' 24' 32' 40' 48'

WILLIAM B. MORRIS
ARCHITECT INC.

ST. ALBAN'S CHURCH
EUCLID HEIGHTS BOULEVARD AND EDGEHILL ROAD
CLEVELAND HEIGHTS, OHIO

DATE 7-12-91

© 1991 William B. Morris, Architect, Inc.

A1.0